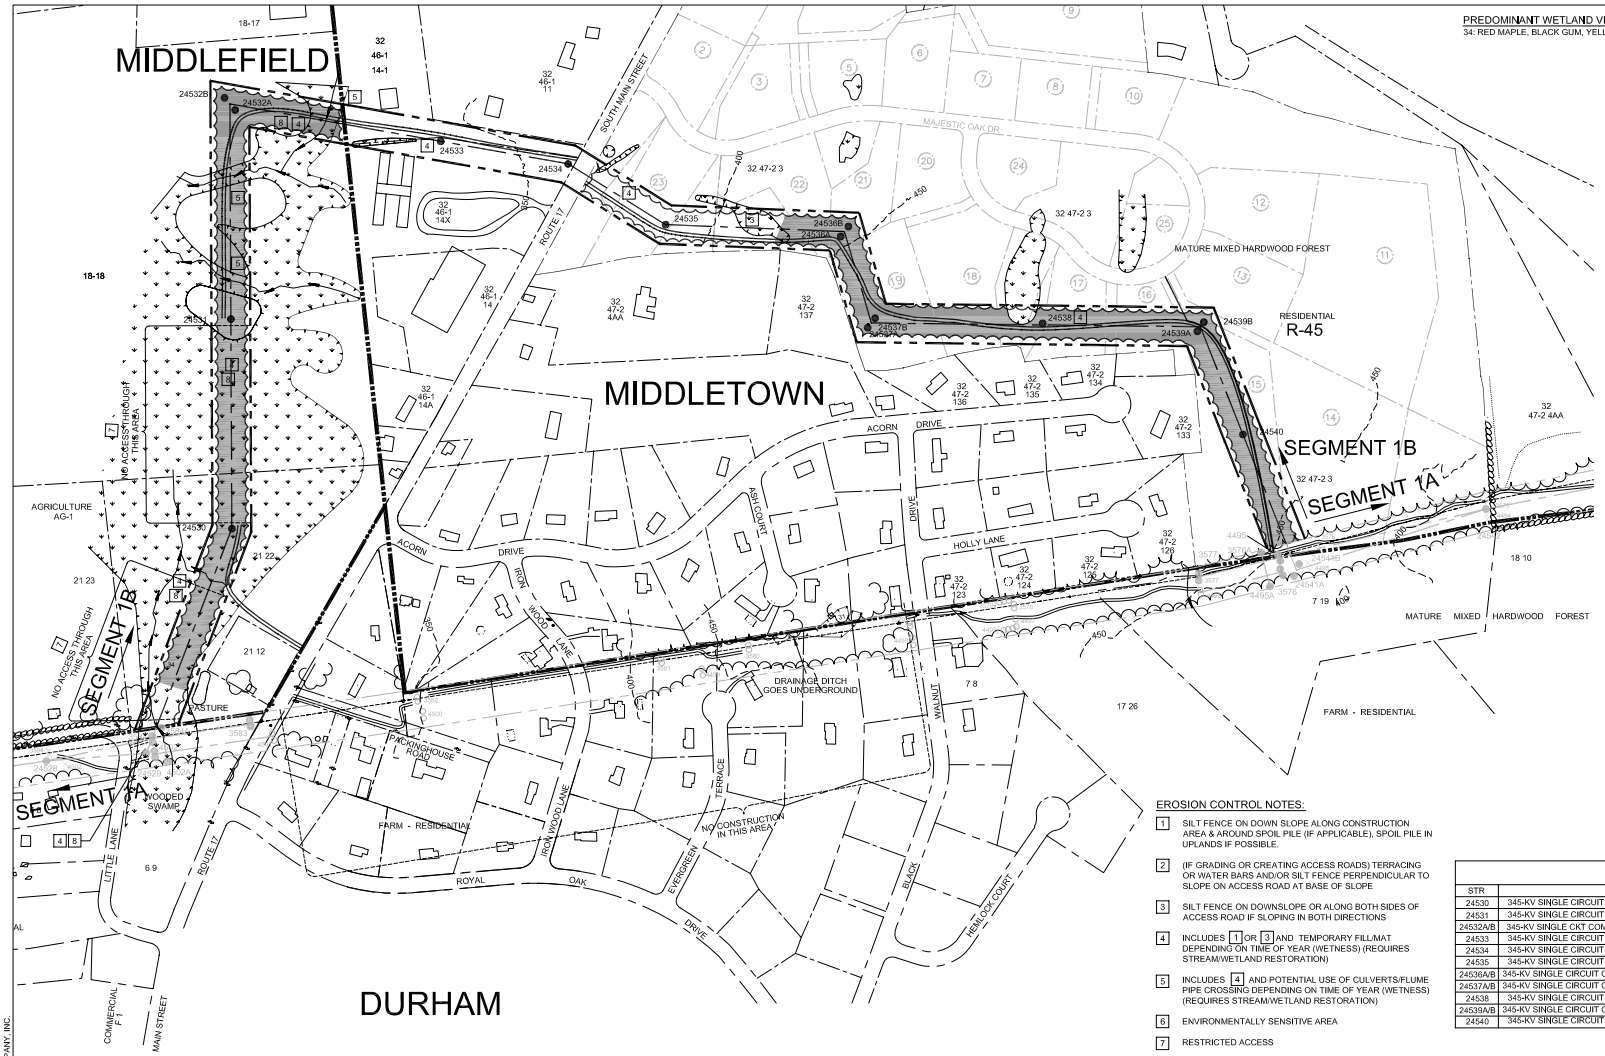

PREDOMINANT WETLAND VEGETATION
34: RED MAPLE, BLACK GUM, YELLOW POPLAR, YELLOW BIRCH, ASH, ELM, BEECH

Line List Number	Owner Name (Now or Formerly)	Assess. Parcel Number
119	Morrow, Mark Edward	21 23
120	Hicks, Norman W. and Charlene S.	06 08
122	Moss, John T, Estate of C/O Moss Carol W. Executrix	06 09
124	Moss, John T, Estate of C/O Moss Carol W. Executrix	21 22
124.01	Middletown Water Co.	18 18
125	Moss, John T & Katherine A	21 12
126	Boscarino, Nancy Trustee Etals of C & S & M Boscarino Trust	18 17
127	Boscarino, Nancy Trustee Etals	32 46 1 14-1
128	Scirpo, Sebastiam & Kathleen J.	32 46 1-11
129	Hamden Greenhouse LLC	32 46 1 14-X
131	Wilson, Linda D. (1/2) Int. & Wilson, Ralph E As. Trustee (1/2 Int.)	32 47 2-3
131.01	Wilson, Linda D. (1/2) Int. & Wilson, Ralph E As. Trustee (1/2 Int.)	7 19
160	Griffin, William F. Jr.	18 10
161	Barone, Al J. & Cynthia A.	32 47 2-4AA
131.01	Charles M. & Gloria A. Renna	32 47 2-4AA
131.02	Patricia A. Tucker	32 47 2-137
131.03	Vanphung & Marian N. Phan	32 47 2-136
131.04	Gregory A. & Claudia Horn	32 47 2-135
131.05	Rueben & Carmen Rivera	32 47 2-134
131.06	Joan Milas Bohan	32 47 2-133
130.10	Patricia Mahoney	32 47 2-126
130.11	Russel B. Jr. & Dianne D. Lennon	32 47 2-125
130.12	Steve & Michelle Gaudreau	32 47 2-124
130.13	Mark Stouffer	32 47 2-123
130.14	Pietruska, Walter & Gertrud, Trustees	07 08
130.15	Berten, Elizabeth	17 26

UPLAND RIGHT-OF-WAY VEGETATION
PREDOMINANT: MAPLES, OAKS, HICKORIES, RED CEDAR, PINE.

UPLAND RIGHT-OF-WAY VEGETATION
PREDOMINANT: RED MAPLE
COMMON: BLACK GUM, YELLOW POPLAR, YELLOW BIRCH, ASH, ELM, BEECH

0 200' 400'
SCALE IN FEET

EROSION CONTROL NOTES:

1. SILT FENCE ON DOWN SLOPE ALONG CONSTRUCTION AREA & AROUND SPOIL PILE (IF APPLICABLE), SPOIL PILE IN UPLANDS IF POSSIBLE.
2. (IF GRADING OR CREATING ACCESS ROADS) TERRACING OR WATER BARS AND/OR SILT FENCE PERPENDICULAR TO SLOPE ON ACCESS ROAD AT BASE OF SLOPE
3. SILT FENCE ON DOWNSLOPE OR ALONG BOTH SIDES OF ACCESS ROAD IF SLOPING IN BOTH DIRECTIONS
4. INCLUDES 1 OR 3 AND TEMPORARY FILL/MAT DEPENDING ON TIME OF YEAR (WETNESS) (REQUIRES STREAM/WETLAND RESTORATION)
5. INCLUDES 4 AND POTENTIAL USE OF CULVERTS/FLUME PIPE CROSSING DEPENDING ON TIME OF YEAR (WETNESS) (REQUIRES STREAM/WETLAND RESTORATION)
6. ENVIRONMENTALLY SENSITIVE AREA
7. RESTRICTED ACCESS
8. TREE CLEARING REQUIRED (CUT OFF AT BASE & KEEP ROOT SYSTEM INTACT)
9. PERMANENT FILL REQUIRED (STONE OR WOOD SLAB BASE)

STRUCTURE DATA SUMMARY

STR	DESCRIPTION	HEIGHT	FINISH	FOUNDATION
24530	345-KV SINGLE CIRCUIT COMPACT DELTA ANGLE (20-30 DEG)	110	WEATHERING	84" DIA DRILLED SHAFT
24531	345-KV SINGLE CIRCUIT TANGENT COMPACT DELTA (0-2 DEG)	110	WEATHERING	84" DIA DRILLED SHAFT
24532A/B	345-KV SINGLE CKT COMPACT DELTA DEADEND (100-110 DEG)	120	WEATHERING	96" DIA DRILLED SHAFT
24533	345-KV SINGLE CIRCUIT TANGENT COMPACT DELTA (0-2 DEG)	110	WEATHERING	84" DIA DRILLED SHAFT
24534	345-KV SINGLE CIRCUIT COMPACT DELTA ANGLE (20-30 DEG)	95	WEATHERING	84" DIA DRILLED SHAFT
24535	345-KV SINGLE CIRCUIT COMPACT DELTA ANGLE (20-30 DEG)	90	WEATHERING	84" DIA DRILLED SHAFT
24536A/B	345-KV SINGLE CIRCUIT COMPACT DELTA DEADEND (70-80 DEG)	90	WEATHERING	96" DIA DRILLED SHAFT
24537A/B	345-KV SINGLE CIRCUIT COMPACT DELTA DEADEND (70-80 DEG)	110	WEATHERING	96" DIA DRILLED SHAFT
24538	345-KV SINGLE CIRCUIT TANGENT COMPACT DELTA (0-2 DEG)	105	WEATHERING	84" DIA DRILLED SHAFT
24539A/B	345-KV SINGLE CIRCUIT COMPACT DELTA DEADEND (60-70 DEG)	90	WEATHERING	96" DIA DRILLED SHAFT
24540	345-KV SINGLE CIRCUIT TANGENT COMPACT DELTA (0-2 DEG)	90	WEATHERING	84" DIA DRILLED SHAFT

LEGEND

- SELECTIVE CLEARING AREAS
- EDGE OF PROPOSED CLEARING
- EDGE OF EXISTING CLEARING
- FENCE
- NEW POLE
- EXISTING POLE TO BE REMOVED
- EXISTING POLE TO REMAIN
- EXISTING TOWER TO BE REMOVED
- EXISTING TOWER TO REMAIN
- NEW STRUCTURE CENTERLINE
- MONUMENT CENTERLINE
- EXISTING WORKING EDGE OF R.O.W.
- PROPOSED EDGE OF R.O.W. (INCLUDING WORKING EDGE)
- WETLAND AREA
- WETLAND BOUNDARY
- TRAIL
- CONTOUR LINE
- PROPERTY LINE
- CL&P PROPERTY LINE
- STREAM FLOW DIRECTION
- EXISTING CULVERT
- MARKETABLE TIMBER
- EXISTING ACCESS ROAD
- TEMPORARY ACCESS ROAD (APPROXIMATE LOCATION)
- PROPOSED ACCESS ROAD (APPROXIMATE LOCATION)
- TOWN LINE
- STONE WALL
- UTILITY POLE
- R.O.W. GATE

CAD GENERATED DWG
MAKE NO MANUAL CHANGES

Burns & McDonnell

38565

date FEBRUARY 16, 2006
designed J. BOYER
detailed J. BOYER
checked -

NO.	DATE	REVISIONS	BY	CHK	APP	APP
4	5/10/06	ISSUED TO CSC	JPB	JMH		
3	4/21/06	ISSUED FOR TOWN REVIEW	JPB	JMH		
2	4/17/06	ISSUED FOR PROPERTY OWNER REVIEW	JPB	JMH		
1	3/15/06	ISSUED FOR FIRST NU REVIEW	JPB	JJW		

NORTHEAST UTILITIES SERVICE CO.
FOR THE CONNECTICUT LIGHT & POWER CO.
TITLE BESECK S/S – OXBOW JCT 345/115kV LINE
DEVELOPMENT & MANAGEMENT PLAN SEGMENT 1B

BY MEC – BMCD	CHKD –	APP –	APP –
DATE AUG 2005	DATE –	DATE –	DATE –
SCALE 1"=200'	D	DWG. NO.	EXHIBIT 2–2

COPYRIGHT © 2006 BURNS & McDONNELL ENGINEERING COMPANY, INC.

N:\NUSCO\38565\Cadd\OHD-M_PLAN\Segment 1b\Seg 1b D-M Plan.dwg (EXHIBIT 2-1) 05-09-2006 14:57 JPB B&McD