CONTEXT MAP

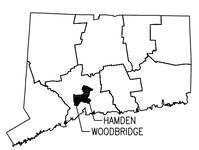

INDEX MAP

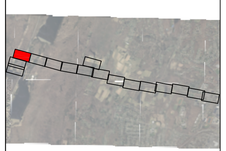

LEGEND:

- ALL CONSTRUCTION TRAFFIC
- TOWN LINE
- UI PROPERTY LINE
- PROPERTY LINE
- NATURAL DIVERSITY DATABASE (NDDB) AREA
- EXISTING ACCESS ROAD
- CONSTRUCTION AREA
- TEMPORARY ACCESS PATH
- WATERCOURSE
- LIMIT OF WETLANDS
- FEMA 50 YEAR
- WETLANDS/MARSH
- VERNAL POOL
- EXISTING STRUCTURE
- PROPOSED STRUCTURE

40' 20' 0 40' 80'

PRELIMINARY

NOT TO BE USED FOR CONSTRUCTION

BLACK & VEATCH
Building a world of difference®

DESIGNER KMS	DRAWN RMG
CHECKED –	DATE 08/04/2015
PROJECT # 178470	

NO	DATE	REVISION	DRN	DESN	CHKD	SUPR
A	08/04/2015	ISSUE FOR BID – PROJECT 178470	RMG	KMS	–	–

REFERENCE DRAWINGS:

DRAWING INDEX: 14206-XXXX

No	Date	Revision	By	Chkd.	Engr.	Supv.

The United Illuminating Company

Drawn	Date	Scale: 1"=40'
Chkd.	Design Engr.	Design Supv.

GLEN LAKE TO MIX AVENUE LINE 1610
MIX AVE CAP BANK & REACTOR UPGRADE
GENERAL ACCESS PLAN
5155A TO GL02

CAD FILE NAME	SEQUENCE No.	DRAWING NUMBER
		14203-08XXD

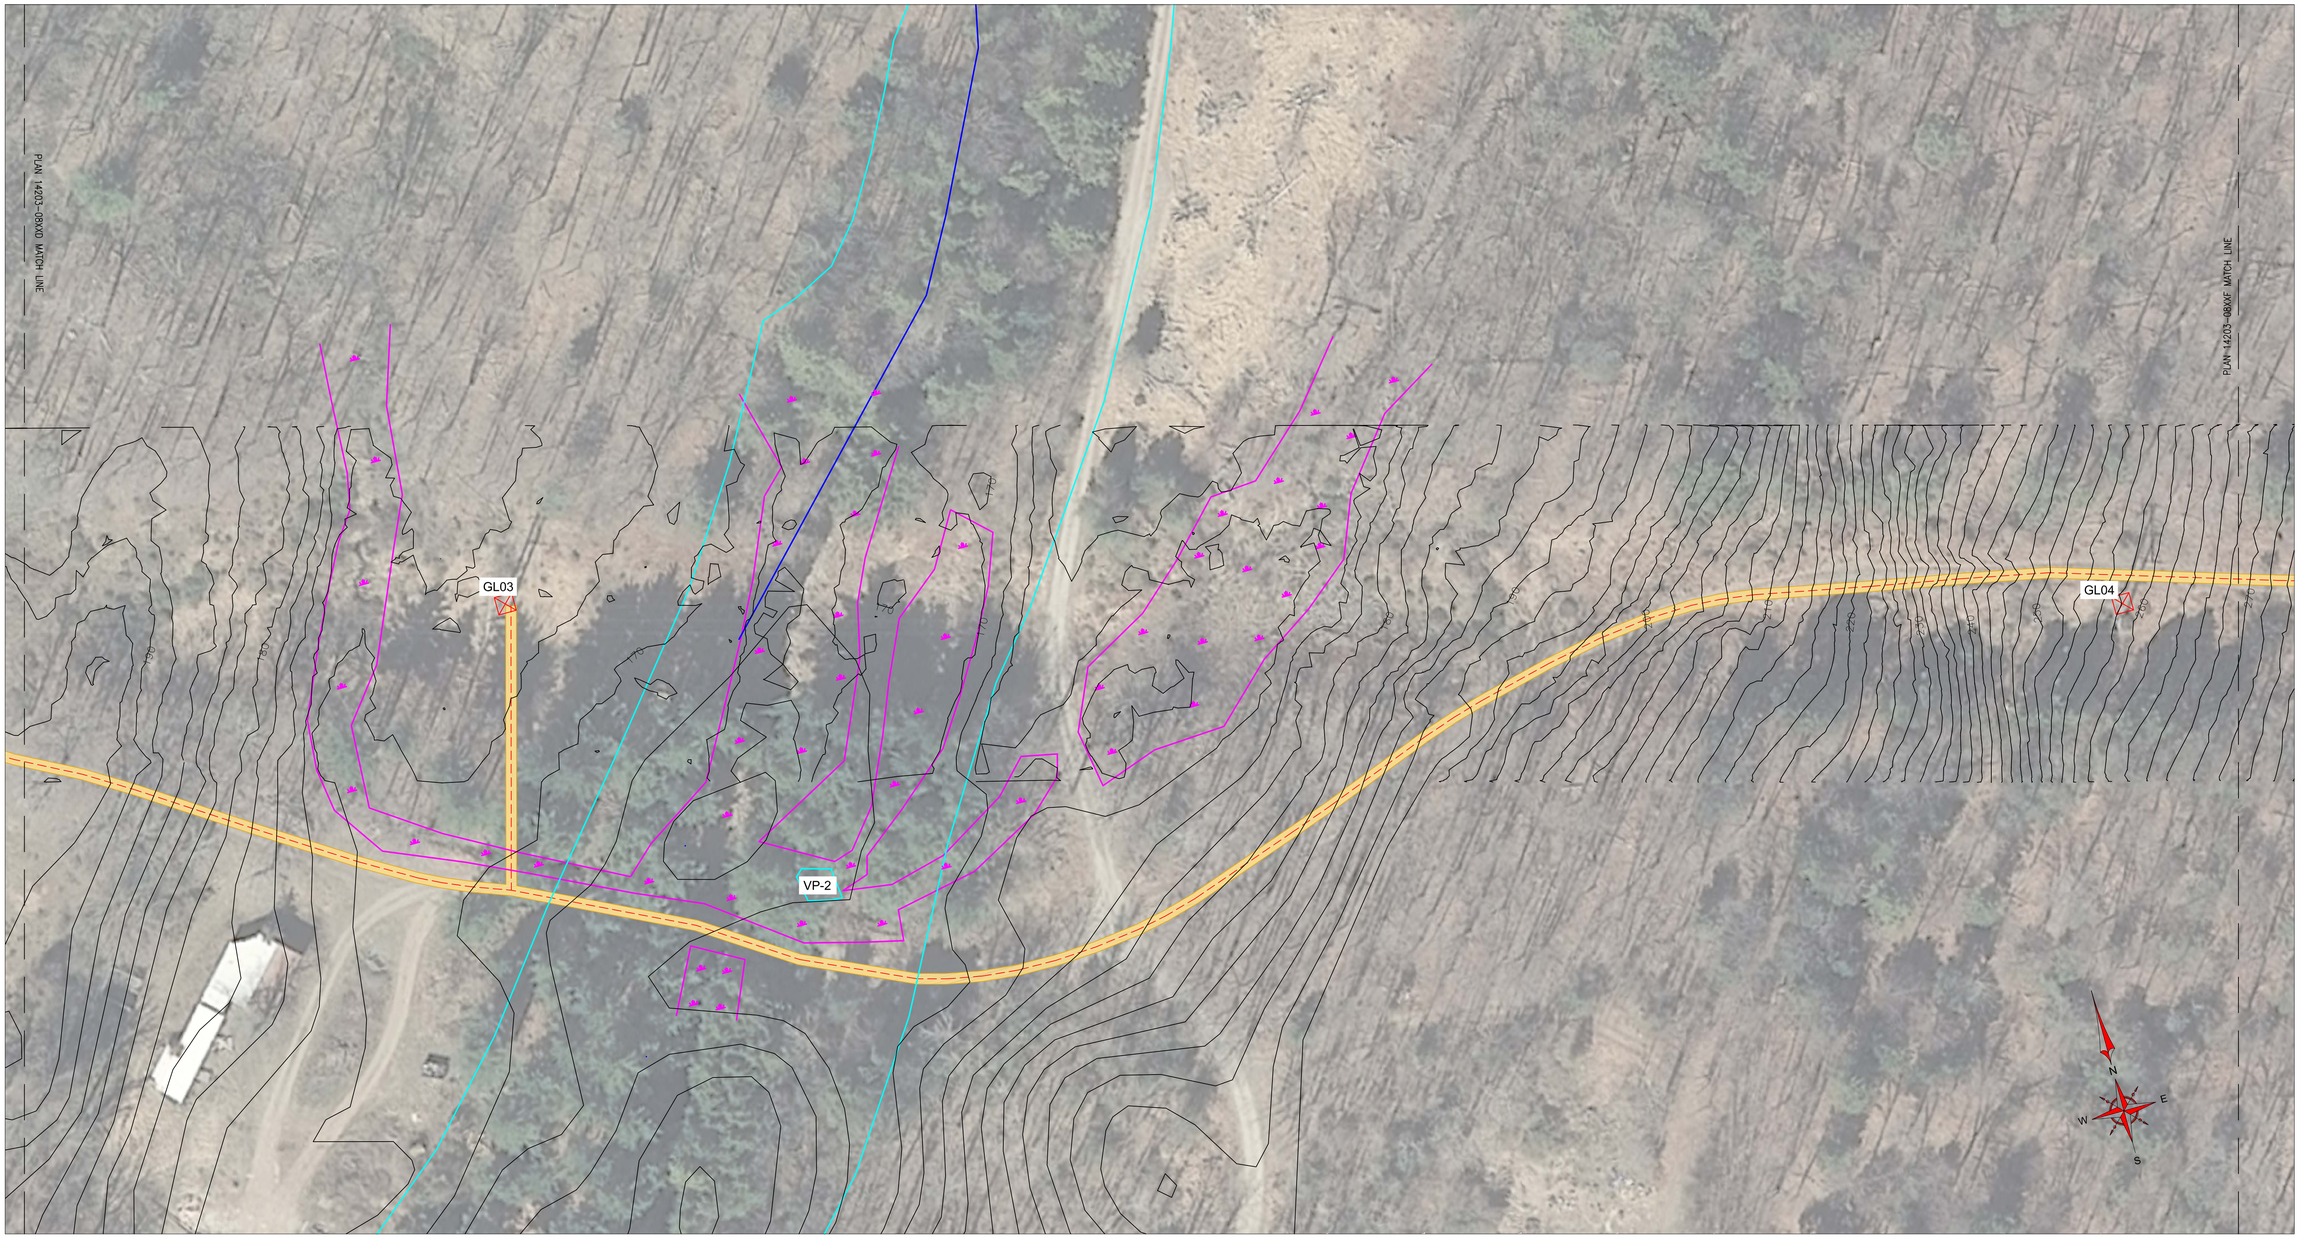

CONTEXT MAP

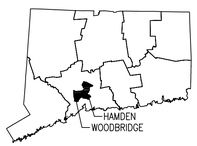

INDEX MAP

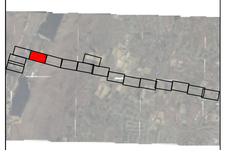

LEGEND:

- ALL CONSTRUCTION TRAFFIC
- TOWN LINE
- UI PROPERTY LINE
- PROPERTY LINE
- NATURAL DIVERSITY DATABASE (NDDB) AREA
- EXISTING ACCESS ROAD
- CONSTRUCTION AREA
- TEMPORARY ACCESS PATH
- WATERCOURSE
- LIMIT OF WETLANDS
- FEMA 50 YEAR
- WETLANDS/MARSH
- VERNAL POOL
- EXISTING STRUCTURE
- PROPOSED STRUCTURE

40' 20' 0 40' 80'

PRELIMINARY

NOT TO BE USED FOR CONSTRUCTION

BLACK & VEATCH
Building a world of difference®

DESIGNER KMS	DRAWN RMG
CHECKED –	DATE 08/04/2015
PROJECT # 178470	

NO	DATE	REVISION	DRN	DESN	CHKD	SUPR
A	08/04/2015	ISSUE FOR BID – PROJECT 178470	RMG	KMS	–	–

REFERENCE DRAWINGS:

DRAWING INDEX: 14206-XXXX

No	Date	Revision	By	Chkd.	Engr.	Supv.

The United Illuminating Company

Drawn ____ Date ____ Scale: 1"=40'
Chkd. ____ Design Engr. ____ Design Supv. ____

GLEN LAKE TO MIX AVENUE LINE 1610
MIX AVE CAP BANK & REACTOR UPGRADE
GENERAL ACCESS PLAN
GL03 TO GL04

CAD FILE NAME	SEQUENCE No.	DRAWING NUMBER
		14203-08XXE

CONTEXT MAP

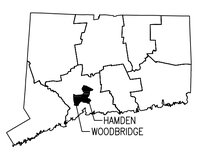

INDEX MAP

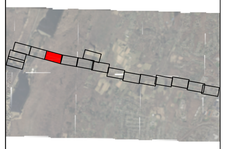

LEGEND:

- ALL CONSTRUCTION TRAFFIC
- TOWN LINE
- UI PROPERTY LINE
- PROPERTY LINE
- NATURAL DIVERSITY DATABASE (NDDB) AREA
- EXISTING ACCESS ROAD
- CONSTRUCTION AREA
- TEMPORARY ACCESS PATH
- WATERCOURSE
- LIMIT OF WETLANDS
- FEMA 50 YEAR
- WETLANDS/MARSH
- VERNAL POOL
- EXISTING STRUCTURE
- PROPOSED STRUCTURE

40' 20' 0 40' 80'

PRELIMINARY

NOT TO BE USED FOR CONSTRUCTION

BLACK & VEATCH
Building a world of difference®

DESIGNER	KMS	DRAWN	RMG
CHECKED	–	DATE	08/04/2015

PROJECT # 178470

NO	DATE	REVISION	DRN	DESN	CHKD	SUPR
A	08/04/2015	ISSUE FOR BID – PROJECT 178470	RMG	KMS	–	–

REFERENCE DRAWINGS:

DRAWING INDEX: 14206-XXXX

No	Date	Revision	By	Chkd.	Engr.	Supv.

The United Illuminating Company

Drawn	Date	Scale: 1"=40'
Chkd.	Design Engr.	Design Supv.

GLEN LAKE TO MIX AVENUE LINE 1610
MIX AVE CAP BANK & REACTOR UPGRADE
GENERAL ACCESS PLAN
GL05 TO GL07

CAD FILE NAME	SEQUENCE No.	DRAWING NUMBER
		14203-08XXF

CONTEXT MAP

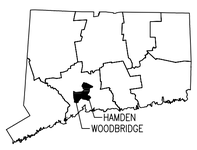

INDEX MAP

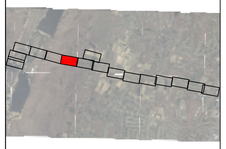

LEGEND:

- ALL CONSTRUCTION TRAFFIC
- TOWN LINE
- UI PROPERTY LINE
- PROPERTY LINE
- NATURAL DIVERSITY DATABASE (NDDB) AREA
- EXISTING ACCESS ROAD
- CONSTRUCTION AREA
- TEMPORARY ACCESS PATH
- WATERCOURSE
- LIMIT OF WETLANDS
- FEMA 50 YEAR
- WETLANDS/MARSH
- VERNAL POOL
- EXISTING STRUCTURE
- PROPOSED STRUCTURE
- NATURAL DIVERSITY DATABASE (NDDB) AREA

40' 20' 0 40' 80'

PRELIMINARY

NOT TO BE USED FOR CONSTRUCTION

BLACK & VEATCH
Building a world of difference®

DESIGNER	KMS	DRAWN	RMG
CHECKED	–	DATE	08/04/2015

PROJECT # 178470

NO	DATE	REVISION	DRN	DESN	CHKD	SUPR
A	08/04/2015	ISSUE FOR BID – PROJECT 178470	RMG	KMS	–	–

REFERENCE DRAWINGS:

DRAWING INDEX: 14206-XXXX

No	Date	Revision	By	Chkd.	Engr.	Supv.

The United Illuminating Company

Drawn ____ Date ____ Scale: 1"=40'
Chkd. ____ Design Engr. ____ Design Supv. ____

GLEN LAKE TO MIX AVENUE LINE 1610
MIX AVE CAP BANK & REACTOR UPGRADE
GENERAL ACCESS PLAN
GL08 TO GL10

CAD FILE NAME	SEQUENCE No.	DRAWING NUMBER
		14203-08XXG

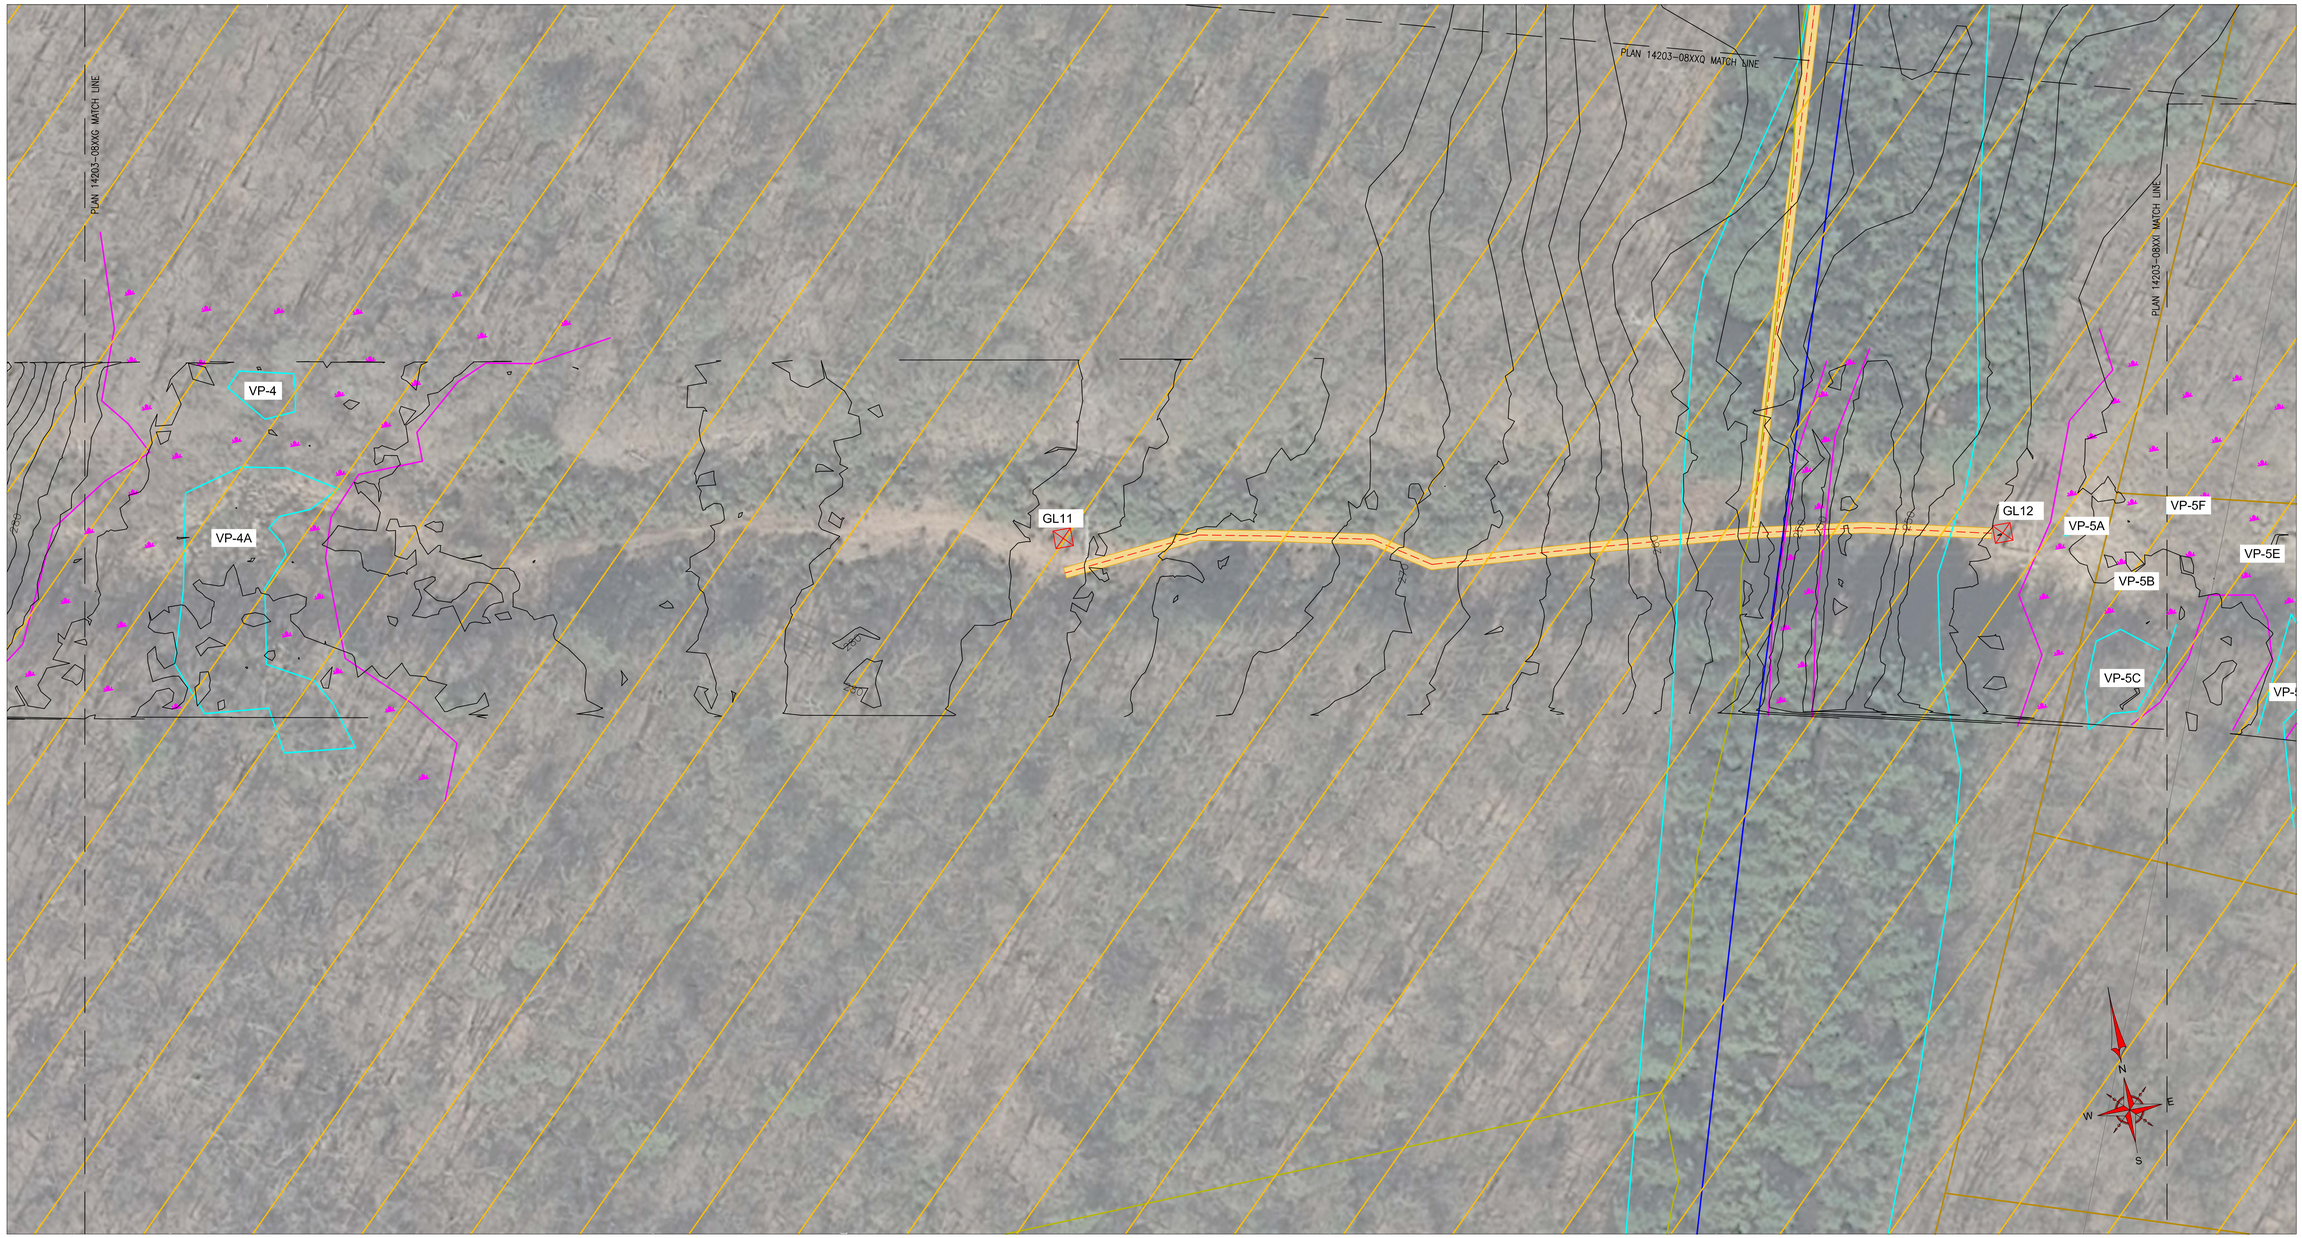

CONTEXT MAP

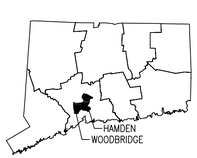

INDEX MAP

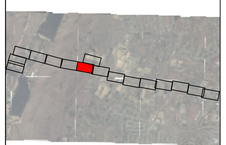

LEGEND:

- ALL CONSTRUCTION TRAFFIC
- TOWN LINE
- UI PROPERTY LINE
- PROPERTY LINE
- NATURAL DIVERSITY DATABASE (NDDB) AREA
- EXISTING ACCESS ROAD
- CONSTRUCTION AREA
- TEMPORARY ACCESS PATH
- WATERCOURSE
- LIMIT OF WETLANDS
- FEMA 50 YEAR
- WETLANDS/MARSH
- VERNAL POOL
- EXISTING STRUCTURE
- PROPOSED STRUCTURE
- NATURAL DIVERSITY DATABASE (NDDB) AREA

40' 20' 0 40' 80'

PRELIMINARY

NOT TO BE USED FOR CONSTRUCTION

BLACK & VEATCH
Building a world of difference®

DESIGNER	KMS	DRAWN	RMG
CHECKED	–	DATE	08/04/2015

PROJECT # 178470

NO	DATE	REVISION	DRN	DESN	CHKD	SUPR
A	08/04/2015	ISSUE FOR BID – PROJECT 178470	RMG	KMS	–	–

REFERENCE DRAWINGS:

DRAWING INDEX: 14206-XXXX

No	Date	Revision	By	Chkd.	Engr.	Supv.

The United Illuminating Company

Drawn ____ Date ____ Scale: 1"=40'
Chkd. ____ Design Engr. ____ Design Supv. ____

GLEN LAKE TO MIX AVENUE LINE 1610
MIX AVE CAP BANK & REACTOR UPGRADE
GENERAL ACCESS PLAN
GL11 TO GL12

CAD FILE NAME	SEQUENCE No.	DRAWING NUMBER
		14203-08XXH

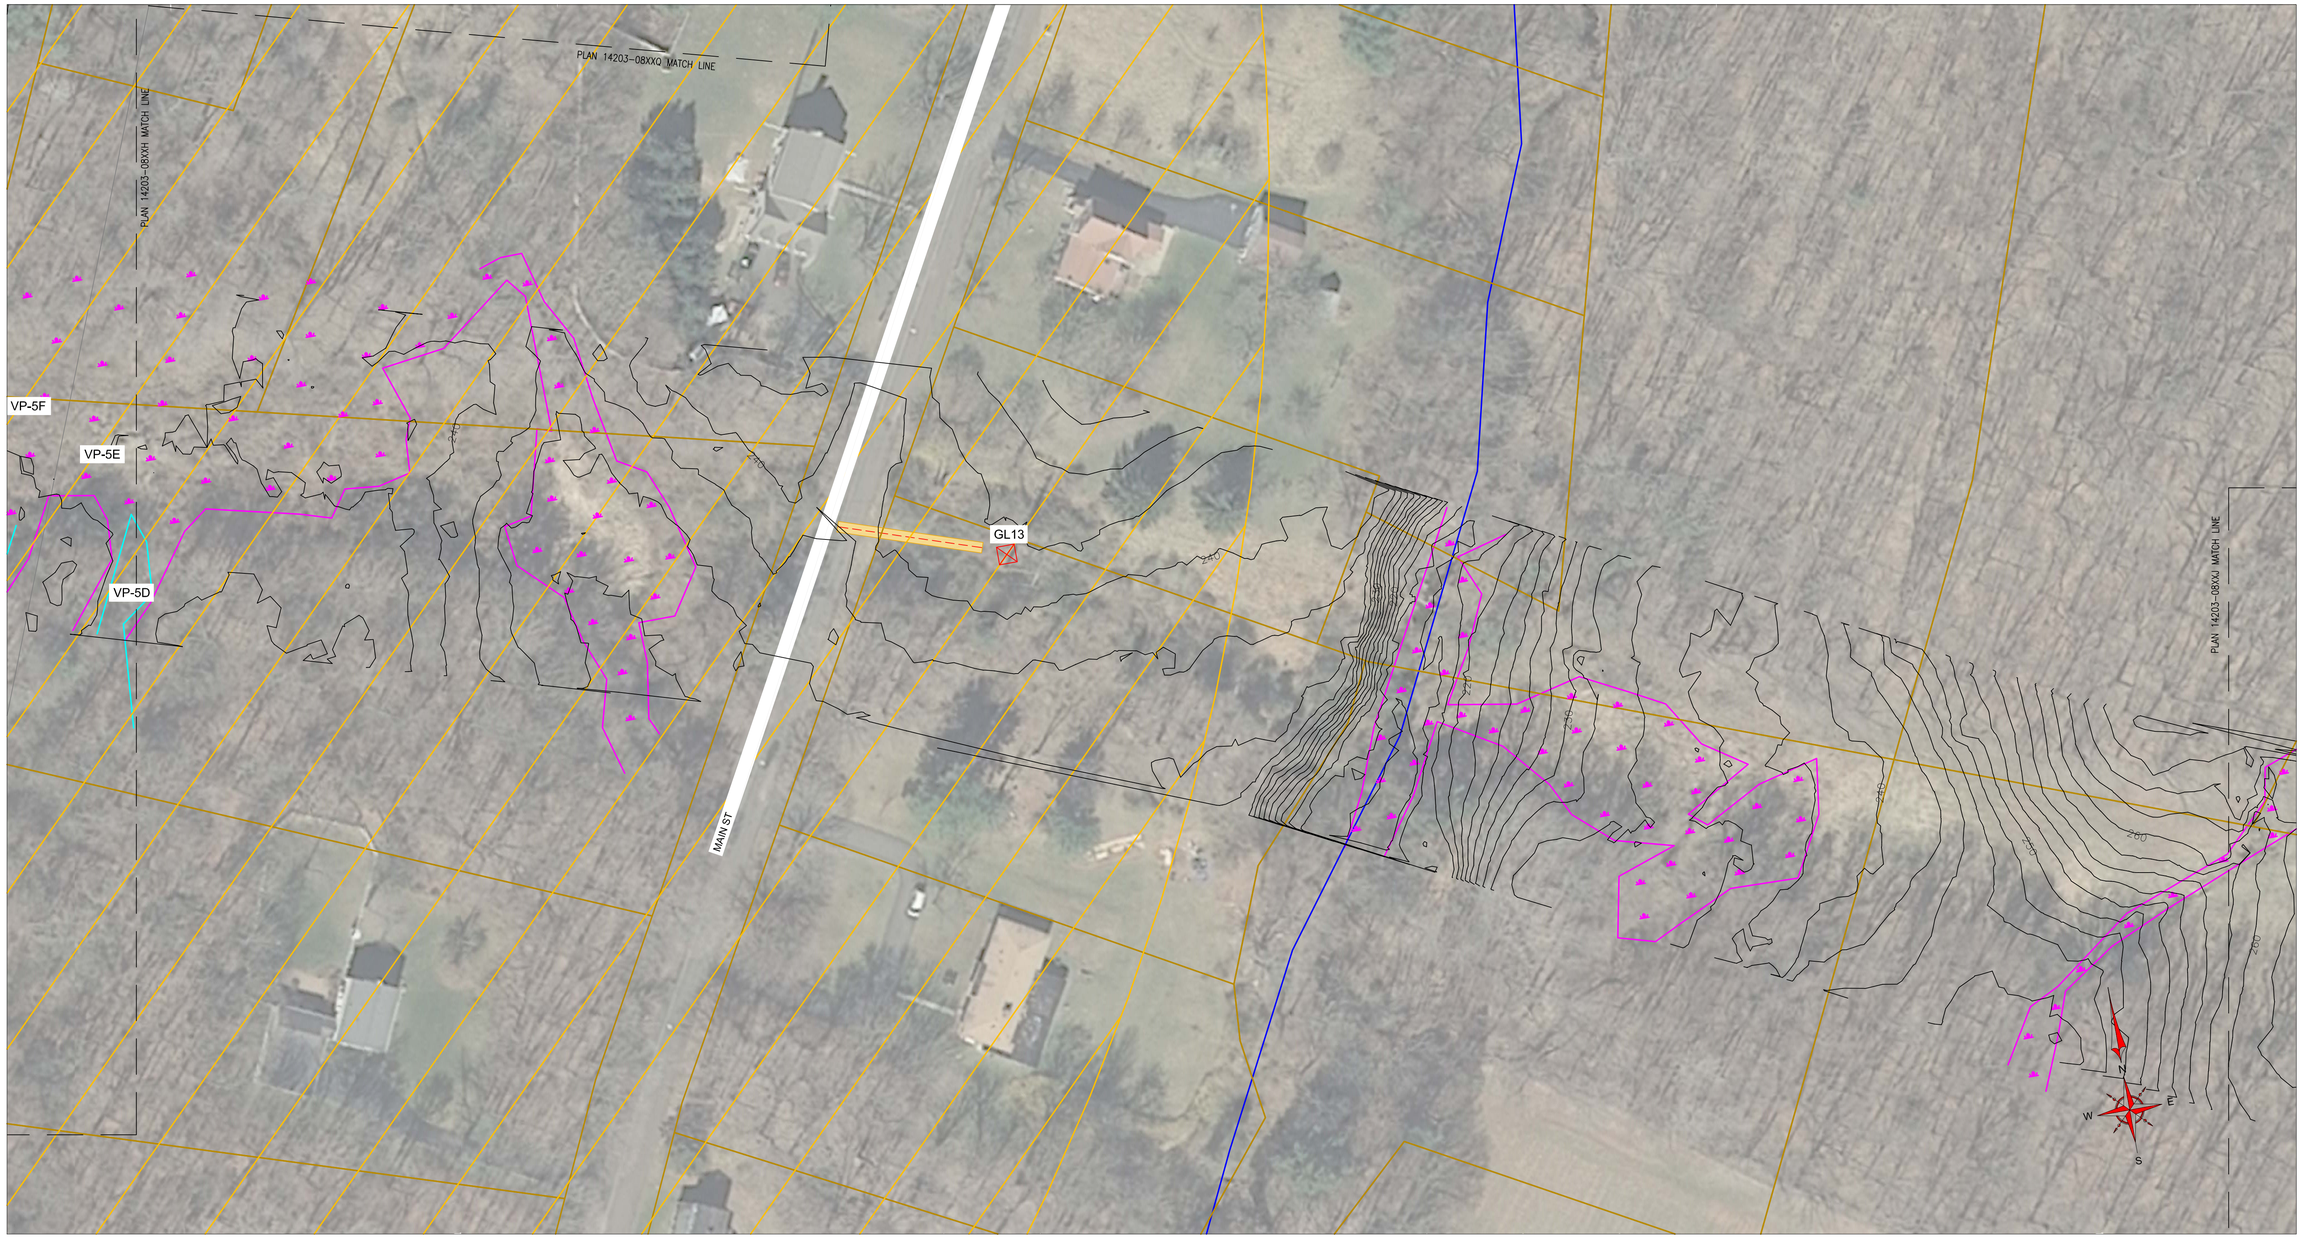

CONTEXT MAP

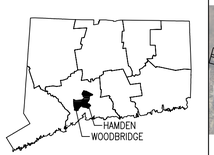

INDEX MAP

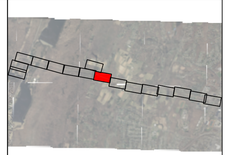

LEGEND:

- ALL CONSTRUCTION TRAFFIC
- TOWN LINE
- UI PROPERTY LINE
- PROPERTY LINE
- NATURAL DIVERSITY DATABASE (NDDB) AREA
- EXISTING ACCESS ROAD
- CONSTRUCTION AREA
- TEMPORARY ACCESS PATH
- WATERCOURSE
- LIMIT OF WETLANDS
- FEMA 50 YEAR
- WETLANDS/MARSH
- VERNAL POOL
- EXISTING STRUCTURE
- PROPOSED STRUCTURE
- NATURAL DIVERSITY DATABASE (NDDB) AREA

40' 20' 0 40' 80'

PRELIMINARY

NOT TO BE USED FOR CONSTRUCTION

REFERENCE DRAWINGS:

DRAWING INDEX: 14206-XXXX

BLACK & VEATCH
Building a world of difference®

DESIGNER	KMS	DRAWN	RMG
CHECKED	–	DATE	08/04/2015
PROJECT # 178470			

NO	DATE	REVISION	DRN	DESN	CHKD	SUPR
A	08/04/2015	ISSUE FOR BID – PROJECT 178470	RMG	KMS	–	–

No	Date	Revision	By	Chkd.	Engr.	Supv.

The United Illuminating Company

Drawn	Date	Scale: 1"=40'
Chkd.	Design Engr.	Design Supv.

GLEN LAKE TO MIX AVENUE LINE 1610
MIX AVE CAP BANK & REACTOR UPGRADE
GENERAL ACCESS PLAN
GL13

CAD FILE NAME	SEQUENCE No.	DRAWING NUMBER
		14203-08XXI

CONTEXT MAP

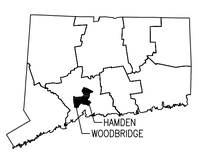

INDEX MAP

LEGEND:

- ALL CONSTRUCTION TRAFFIC
- TOWN LINE
- UI PROPERTY LINE
- PROPERTY LINE
- NATURAL DIVERSITY DATABASE (NDDB) AREA
- EXISTING ACCESS ROAD
- CONSTRUCTION AREA
- TEMPORARY ACCESS PATH
- WATERCOURSE
- LIMIT OF WETLANDS
- FEMA 50 YEAR
- WETLANDS/MARSH
- VERNAL POOL
- EXISTING STRUCTURE
- PROPOSED STRUCTURE

40' 20' 0 40' 80'

PRELIMINARY

NOT TO BE USED FOR CONSTRUCTION

BLACK & VEATCH
Building a world of difference®

DESIGNER	KMS	DRAWN	RMG
CHECKED	–	DATE	08/04/2015

PROJECT # 178470

NO	DATE	REVISION	DRN	DESN	CHKD	SUPR
A	08/04/2015	ISSUE FOR BID – PROJECT 178470	RMG	KMS	–	–

REFERENCE DRAWINGS:

DRAWING INDEX: 14206-XXXX

No	Date	Revision	By	Chkd.	Engr.	Supv.

The United Illuminating Company

Drawn	Date	Scale: 1"=40'
Chkd.	Design Engr.	Design Supv.

GLEN LAKE TO MIX AVENUE LINE 1610
MIX AVE CAP BANK & REACTOR UPGRADE
GENERAL ACCESS PLAN
GL14 TO 16

CAD FILE NAME	SEQUENCE No.	DRAWING NUMBER
		14203-08XXJ

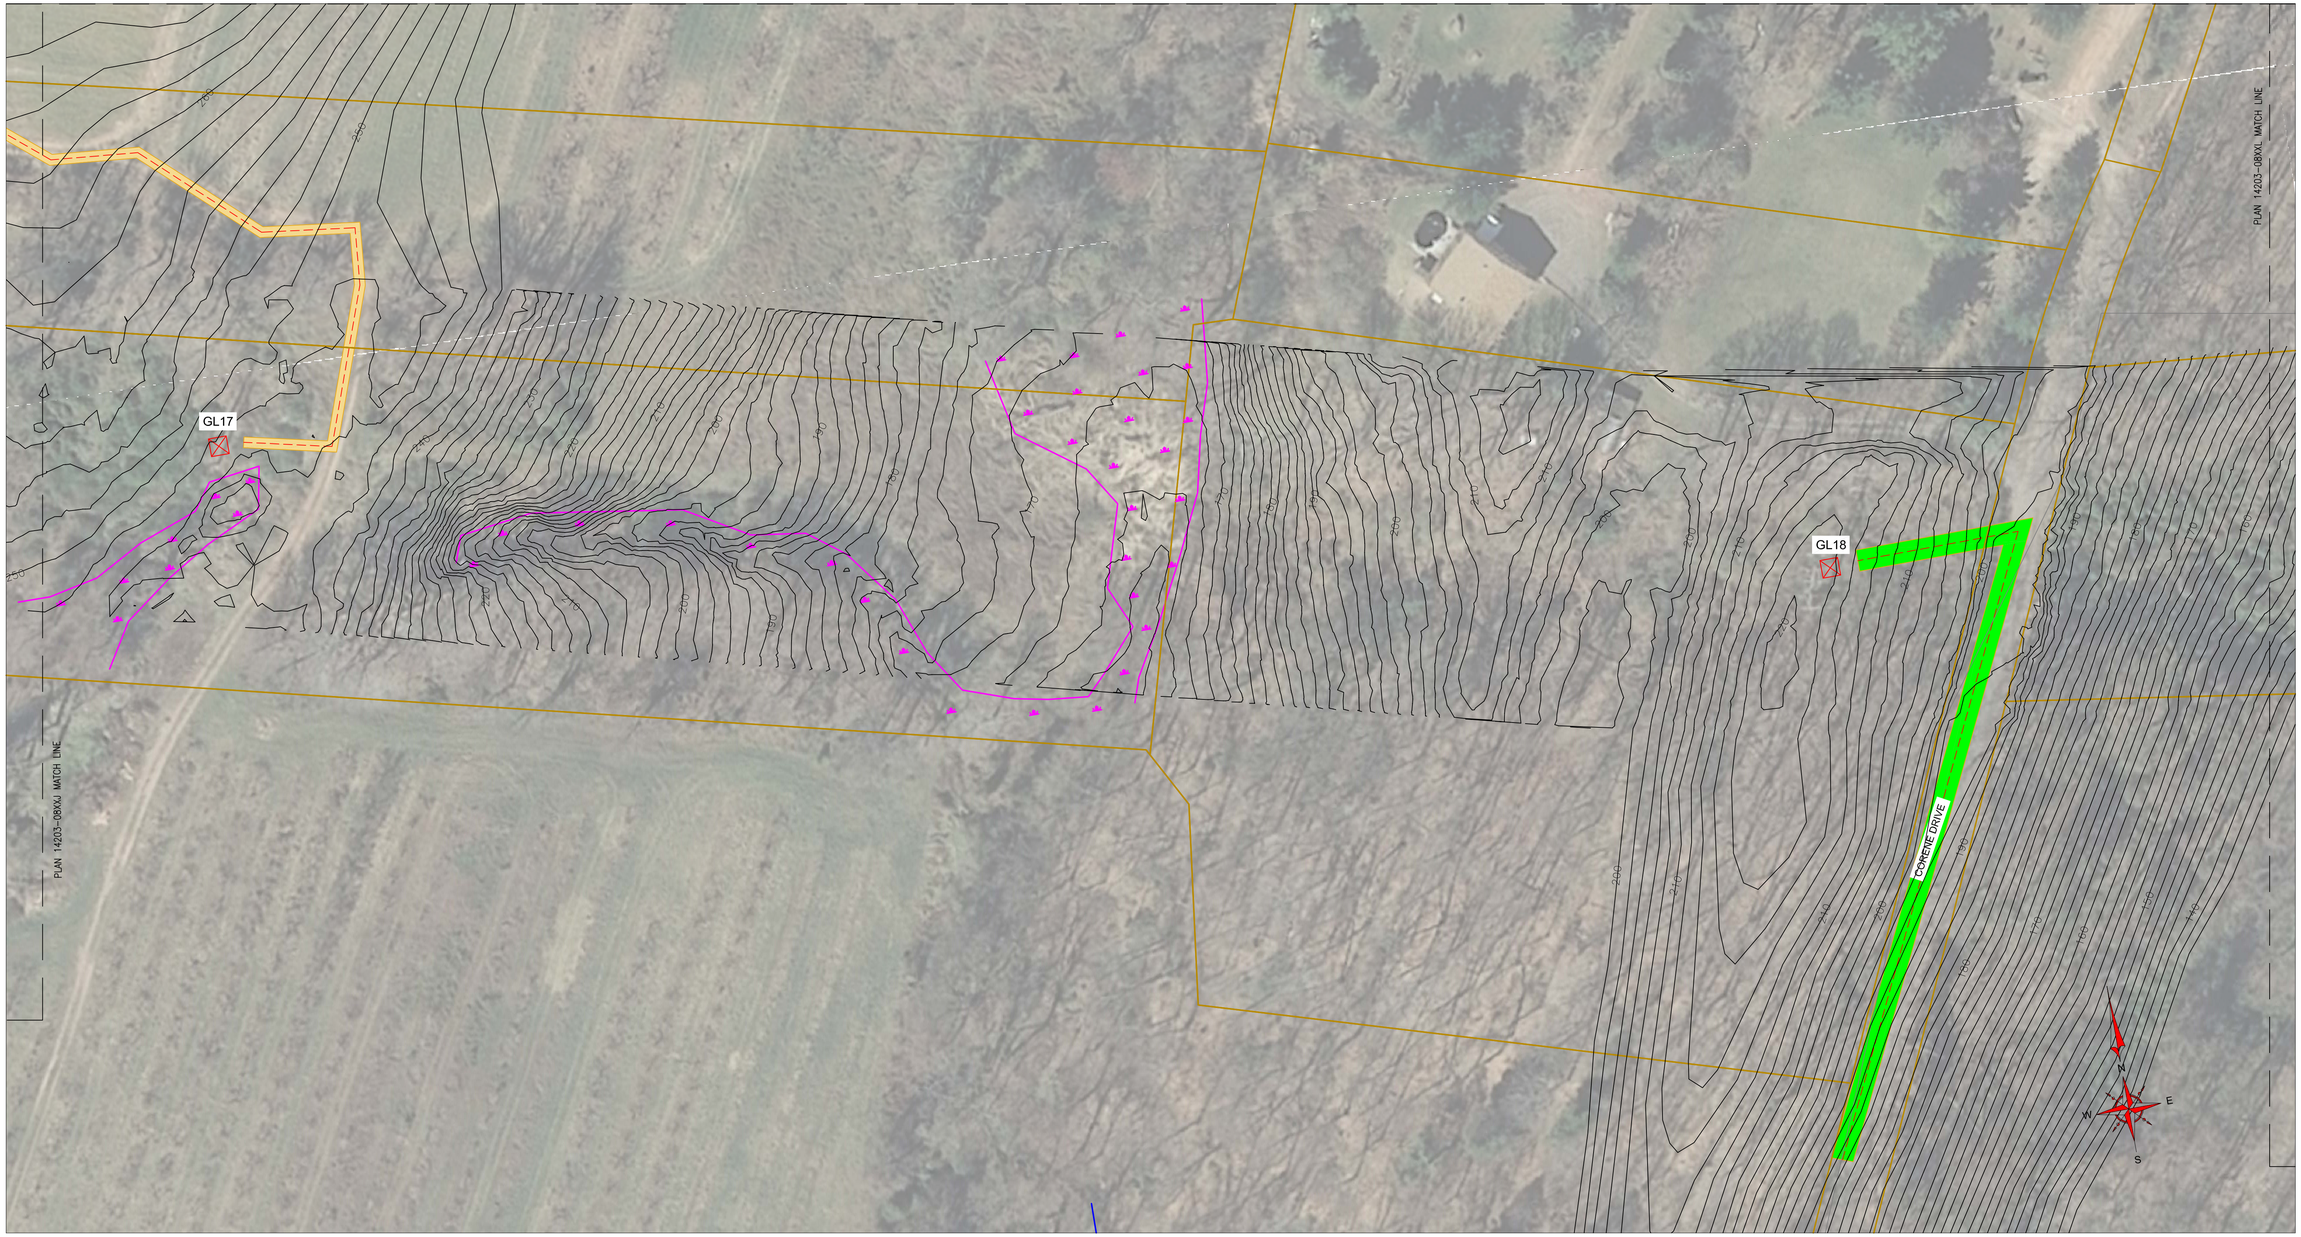

CONTEXT MAP

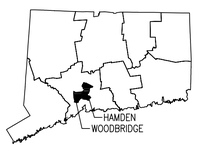

INDEX MAP

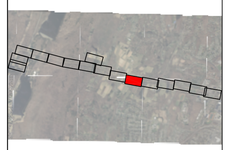

LEGEND:

- ALL CONSTRUCTION TRAFFIC
- TOWN LINE
- UI PROPERTY LINE
- PROPERTY LINE
- NATURAL DIVERSITY DATABASE (NDDB) AREA
- EXISTING ACCESS ROAD
- CONSTRUCTION AREA
- TEMPORARY ACCESS PATH
- WATERCOURSE
- LIMIT OF WETLANDS
- FEMA 50 YEAR
- WETLANDS/MARSH
- VERNAL POOL
- EXISTING STRUCTURE
- PROPOSED STRUCTURE

40' 20' 0 40' 80'

PRELIMINARY

NOT TO BE USED FOR CONSTRUCTION

BLACK & VEATCH
Building a world of difference®

DESIGNER KMS	DRAWN RMG
CHECKED –	DATE 08/04/2015
PROJECT # 178470	

NO	DATE	REVISION	DRN	DESN	CHKD	SUPR
A	08/04/2015	ISSUE FOR BID – PROJECT 178470	RMG	KMS	–	–

REFERENCE DRAWINGS:

DRAWING INDEX: 14206-XXXX

No	Date	Revision	By	Chkd.	Engr.	Supv.

The United Illuminating Company

Drawn ____ Date ____ Scale: 1"=40'
Chkd. ____ Design Engr. ____ Design Supv. ____

GLEN LAKE TO MIX AVENUE LINE 1610
MIX AVE CAP BANK & REACTOR UPGRADE
GENERAL ACCESS PLAN
GL17 TO 18

CAD FILE NAME	SEQUENCE No.	DRAWING NUMBER
		14203-08XXK

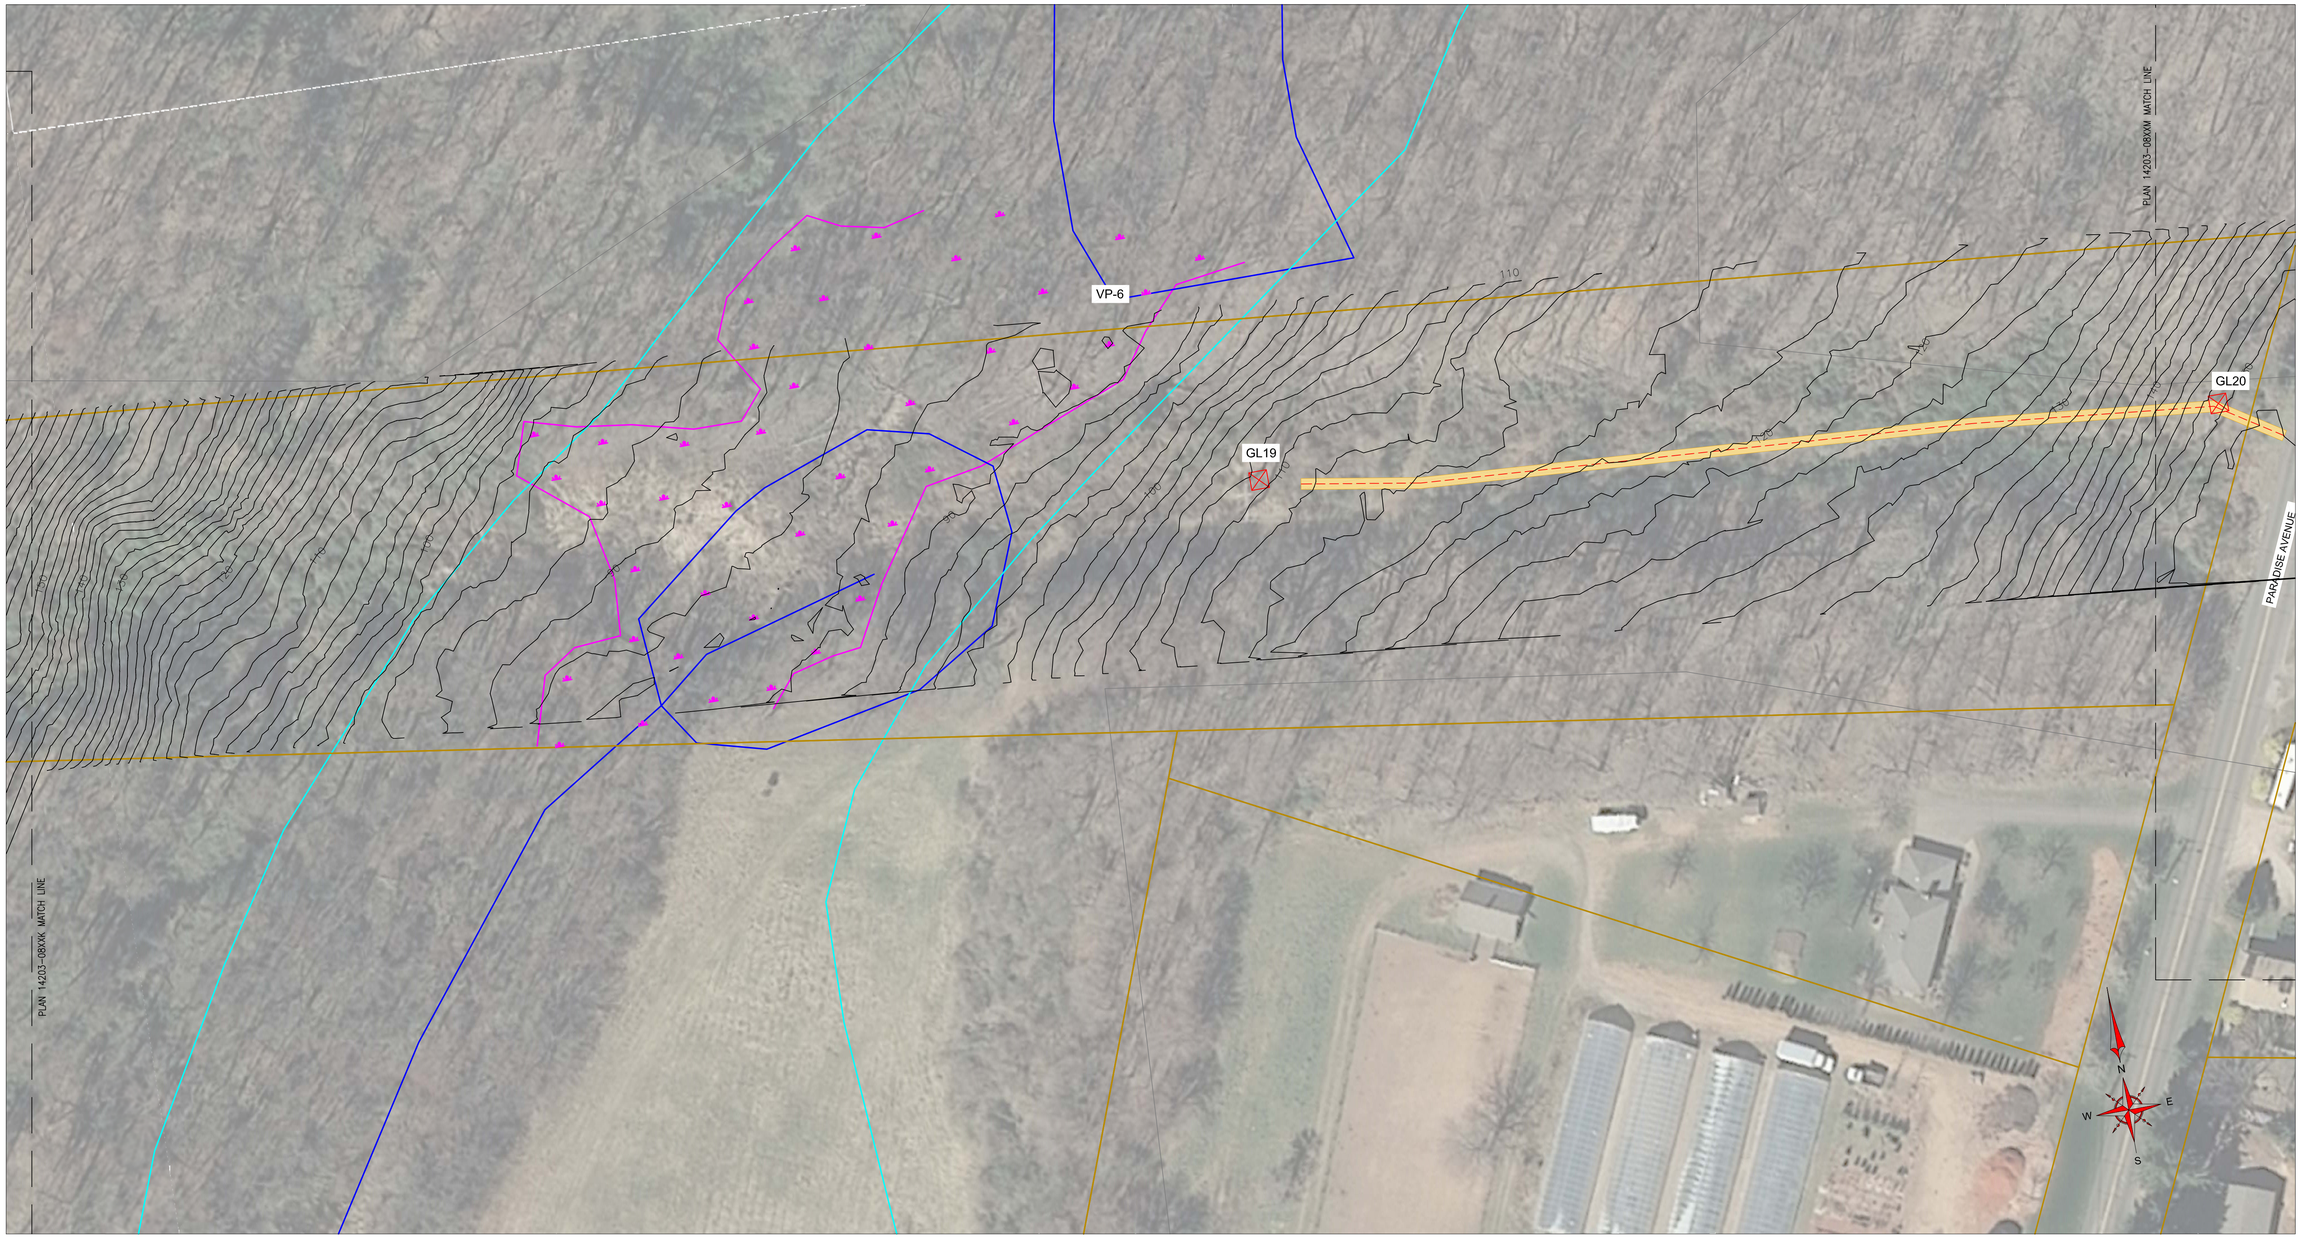

CONTEXT MAP

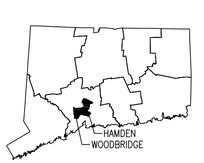

INDEX MAP

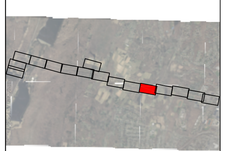

LEGEND:

- ALL CONSTRUCTION TRAFFIC
- TOWN LINE
- UI PROPERTY LINE
- PROPERTY LINE
- NATURAL DIVERSITY DATABASE (NDDB) AREA
- EXISTING ACCESS ROAD
- CONSTRUCTION AREA
- TEMPORARY ACCESS PATH
- WATERCOURSE
- LIMIT OF WETLANDS
- FEMA 50 YEAR
- WETLANDS/MARSH
- VERNAL POOL
- EXISTING STRUCTURE
- PROPOSED STRUCTURE

40' 20' 0 40' 80'

PRELIMINARY

NOT TO BE USED FOR CONSTRUCTION

BLACK & VEATCH
Building a world of difference®

DESIGNER	KMS	DRAWN	RMG
CHECKED	–	DATE	08/04/2015
PROJECT # 178470			

NO	DATE	REVISION	DRN	DESN	CHKD	SUPR
A	08/04/2015	ISSUE FOR BID – PROJECT 178470	RMG	KMS	–	–

REFERENCE DRAWINGS:

DRAWING INDEX: 14206-XXXX

No	Date	Revision	By	Chkd.	Engr.	Supv.

The United Illuminating Company

Drawn	Date	Scale: 1"=40'
Chkd.	Design Engr.	Design Supv.

GLEN LAKE TO MIX AVENUE LINE 1610
MIX AVE CAP BANK & REACTOR UPGRADE
GENERAL ACCESS PLAN
GL19 TO 20

CAD FILE NAME	SEQUENCE No.	DRAWING NUMBER
		14203-08XXL

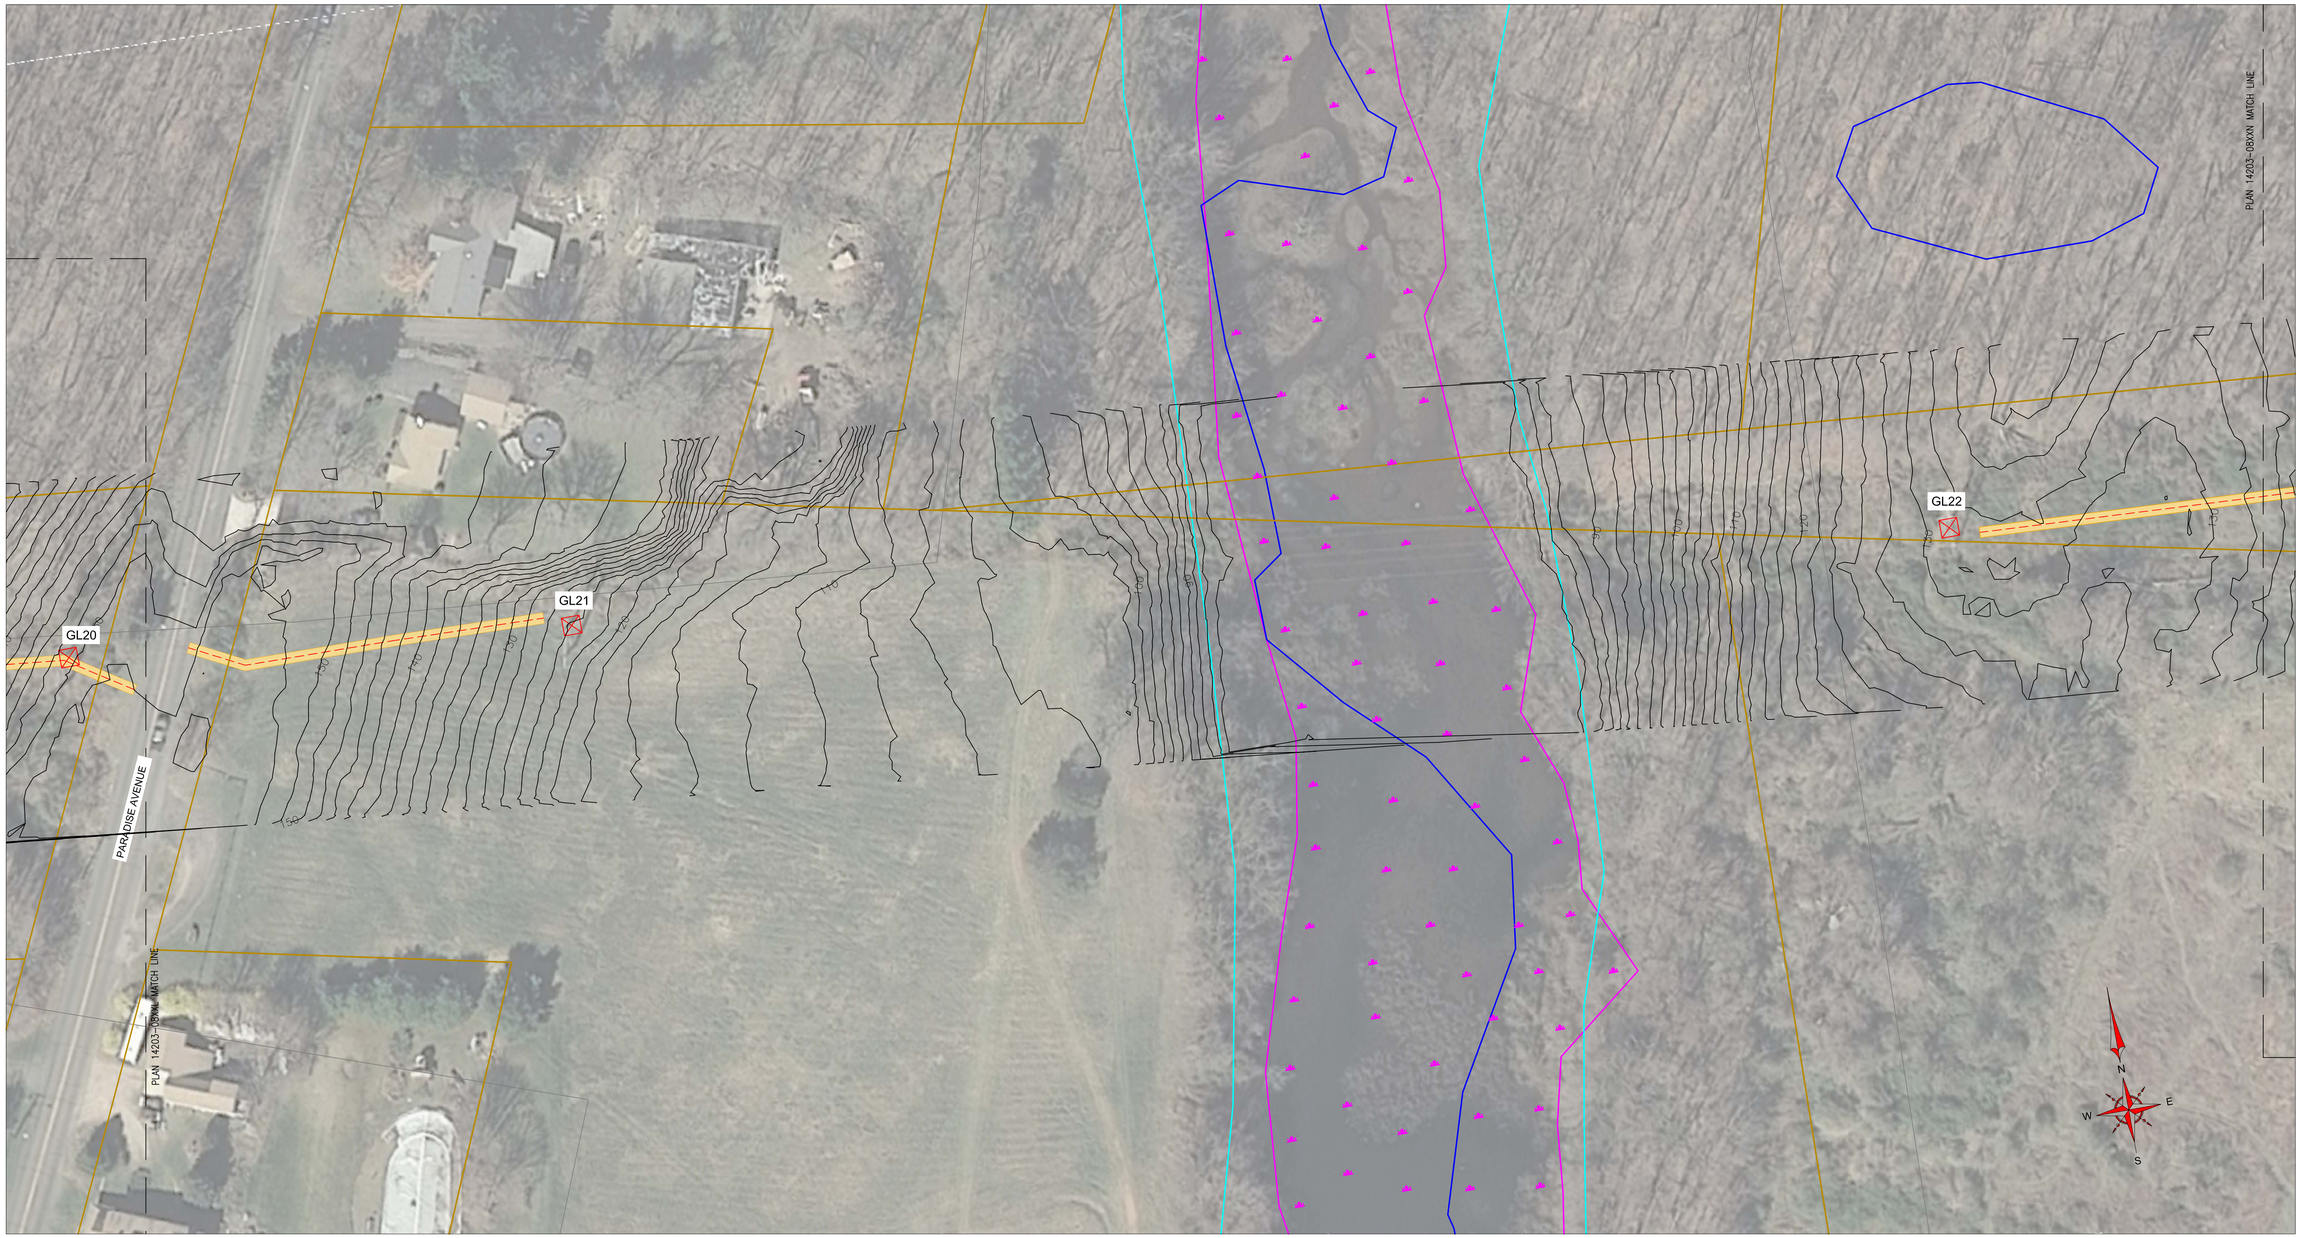

CONTEXT MAP

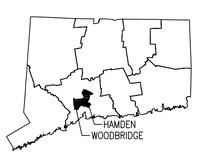

INDEX MAP

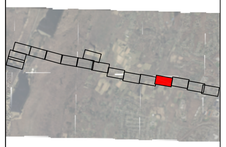

LEGEND:

- ALL CONSTRUCTION TRAFFIC
- TOWN LINE
- UI PROPERTY LINE
- PROPERTY LINE
- NATURAL DIVERSITY DATABASE (NDDB) AREA
- EXISTING ACCESS ROAD
- CONSTRUCTION AREA
- TEMPORARY ACCESS PATH
- WATERCOURSE
- LIMIT OF WETLANDS
- FEMA 50 YEAR
- WETLANDS/MARSH
- VERNAL POOL
- EXISTING STRUCTURE
- PROPOSED STRUCTURE

40' 20' 0 40' 80'

PRELIMINARY

NOT TO BE USED FOR CONSTRUCTION

BLACK & VEATCH
Building a world of difference®

DESIGNER KMS	DRAWN RMG
CHECKED –	DATE 08/04/2015
PROJECT # 178470	

NO	DATE	REVISION	DRN	DESN	CHKD	SUPR
A	08/04/2015	ISSUE FOR BID – PROJECT 178470	RMG	KMS	–	–

REFERENCE DRAWINGS:

DRAWING INDEX: 14206-XXXX

No	Date	Revision	By	Chkd.	Engr.	Supv.

The United Illuminating Company

Drawn	Date	Scale: 1"=40'
Chkd.	Design Engr.	Design Supv.

GLEN LAKE TO MIX AVENUE LINE 1610
MIX AVE CAP BANK & REACTOR UPGRADE
GENERAL ACCESS PLAN
GL20 TO 22

CAD FILE NAME	SEQUENCE No.	DRAWING NUMBER
		14203-08XXM

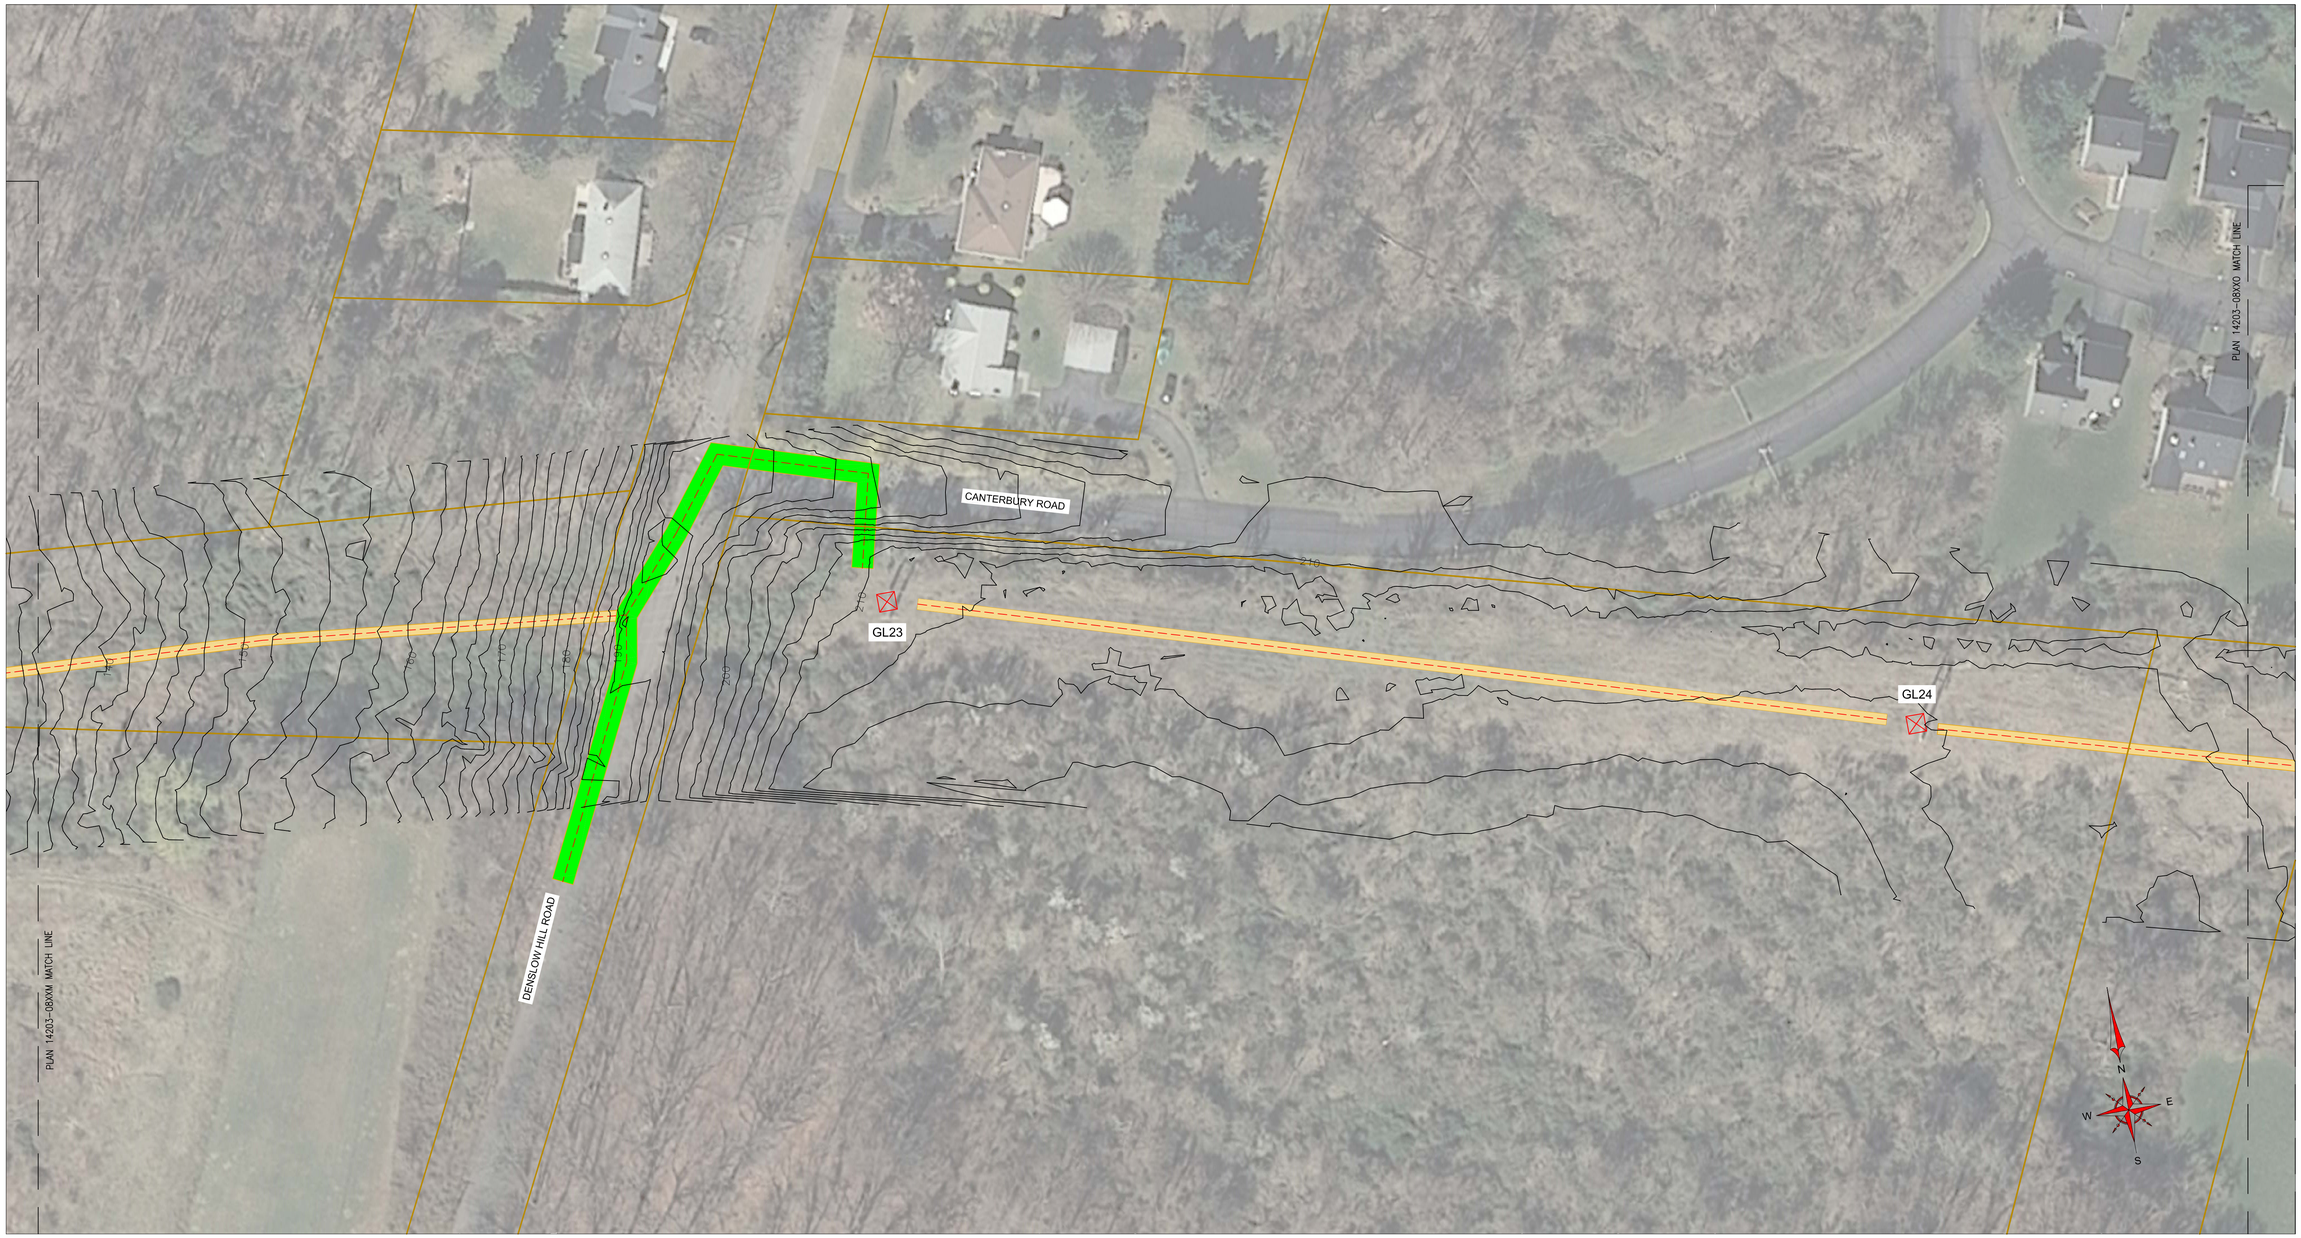

CONTEXT MAP

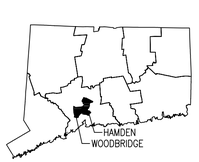

INDEX MAP

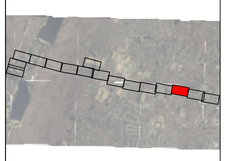

LEGEND:

- ALL CONSTRUCTION TRAFFIC
- TOWN LINE
- UI PROPERTY LINE
- PROPERTY LINE
- NATURAL DIVERSITY DATABASE (NDDB) AREA
- EXISTING ACCESS ROAD
- CONSTRUCTION AREA
- TEMPORARY ACCESS PATH
- WATERCOURSE
- LIMIT OF WETLANDS
- FEMA 50 YEAR
- WETLANDS/MARSH
- VERNAL POOL
- EXISTING STRUCTURE
- PROPOSED STRUCTURE

40' 20' 0 40' 80'

PRELIMINARY

NOT TO BE USED FOR CONSTRUCTION

BLACK & VEATCH
Building a world of difference®

DESIGNER	KMS	DRAWN	RMG
CHECKED	–	DATE	08/04/2015
PROJECT # 178470			

NO	DATE	REVISION	DRN	DESN	CHKD	SUPR
A	08/04/2015	ISSUE FOR BID – PROJECT 178470	RMG	KMS	–	–

REFERENCE DRAWINGS:

DRAWING INDEX: 14206-XXXX

No	Date	Revision	By	Chkd.	Engr.	Supv.

The United Illuminating Company

Drawn	Date	Scale: 1"=40'
Chkd.	Design Engr.	Design Supv.

GLEN LAKE TO MIX AVENUE LINE 1610
MIX AVE CAP BANK & REACTOR UPGRADE
GENERAL ACCESS PLAN
GL23 TO 24

CAD FILE NAME	SEQUENCE No.	DRAWING NUMBER
		14203-08XXN

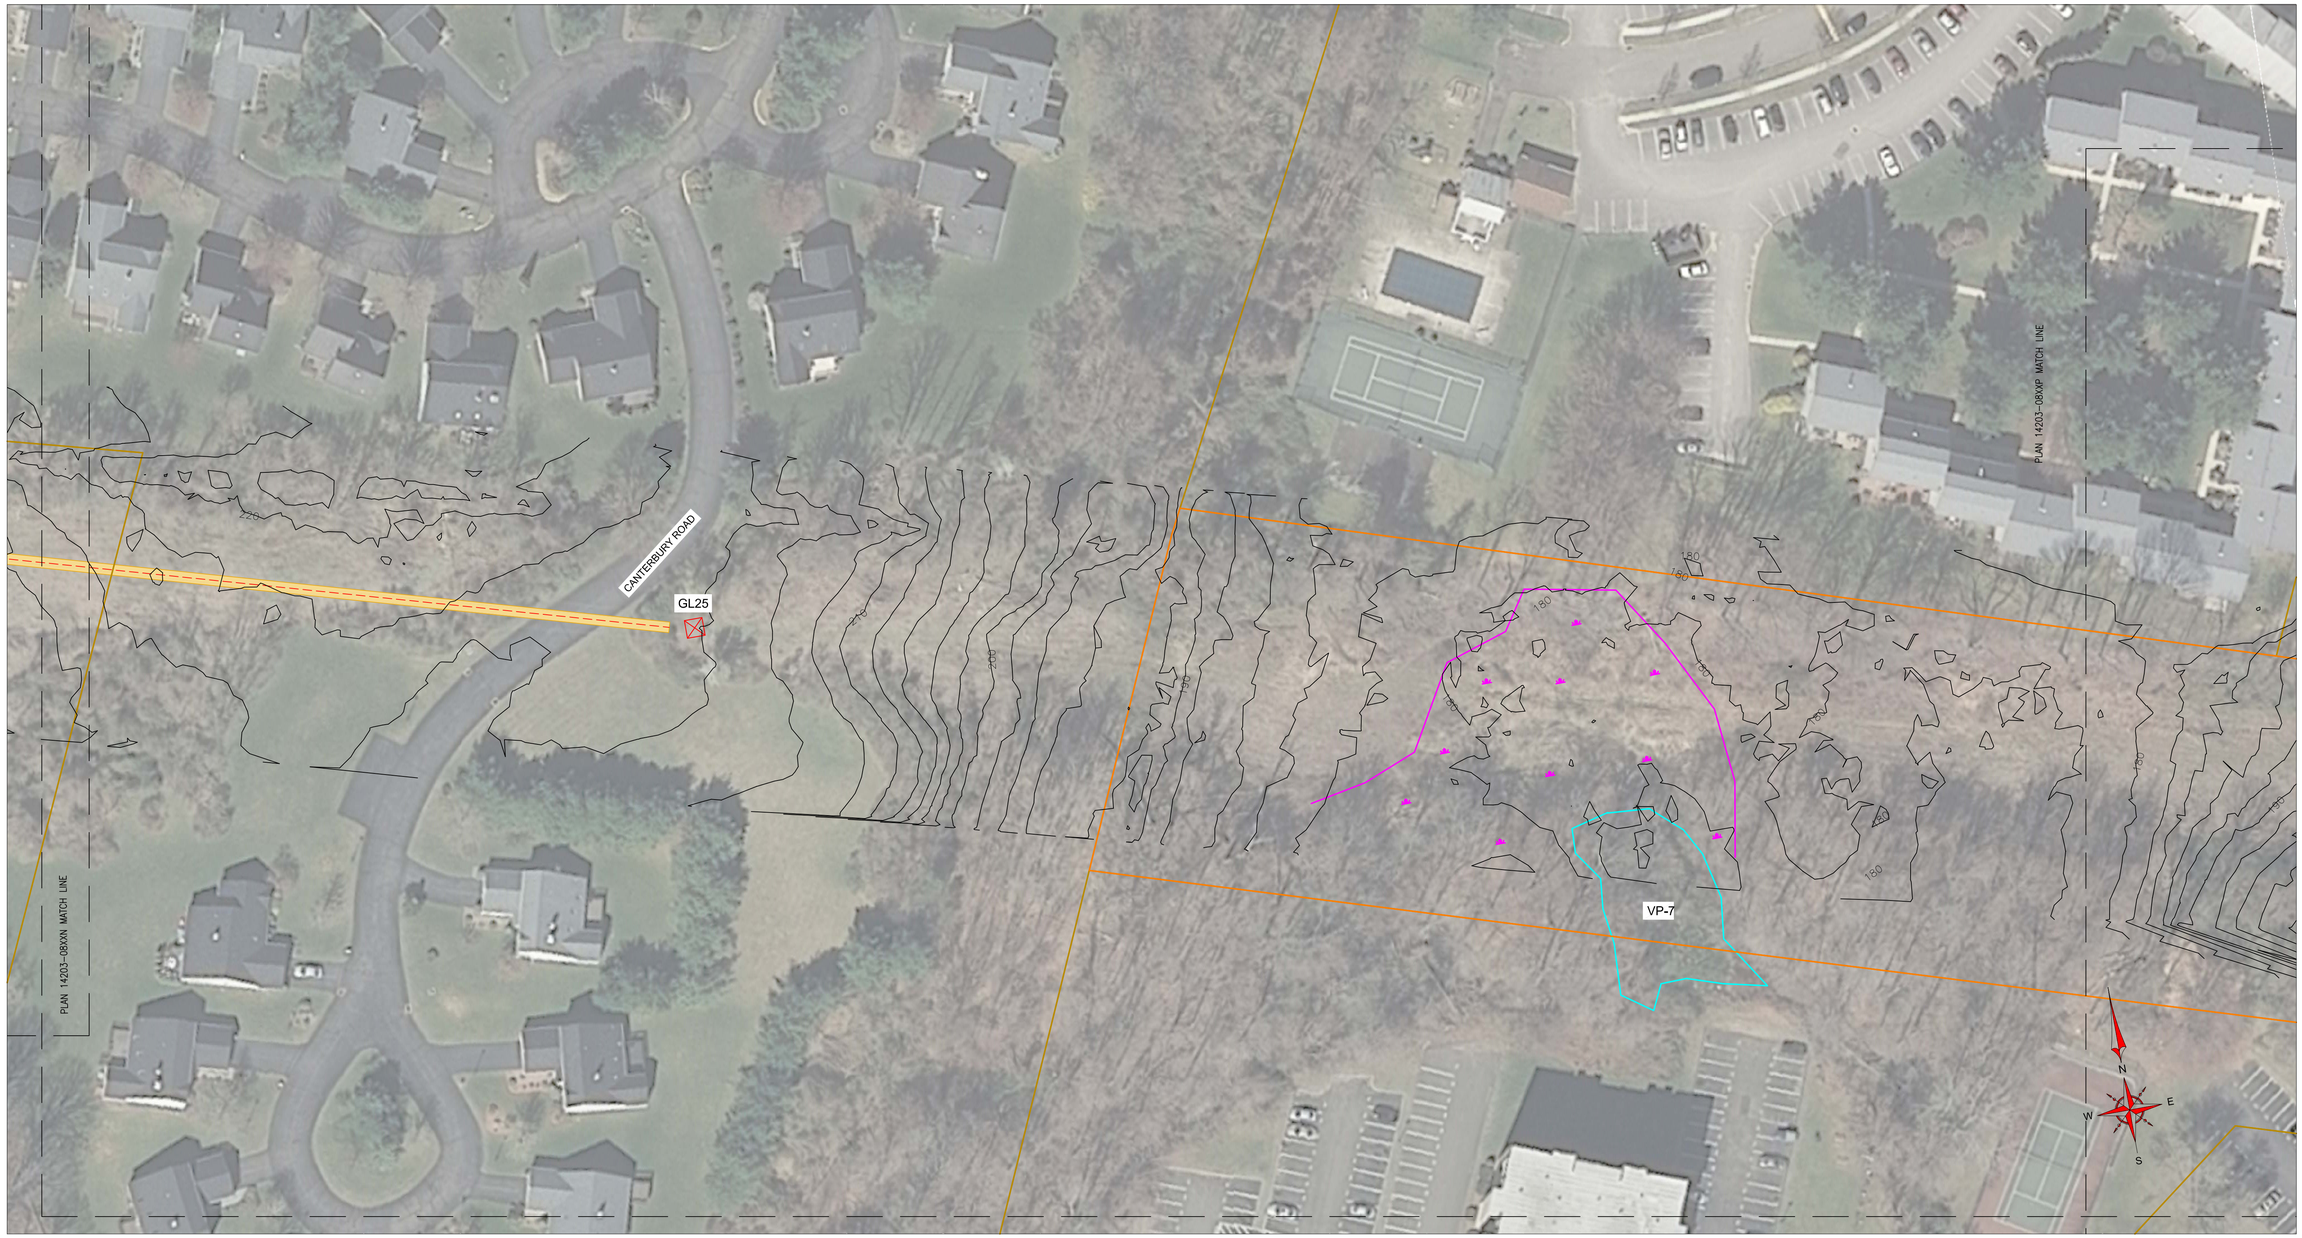

CONTEXT MAP

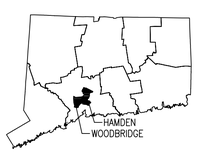

INDEX MAP

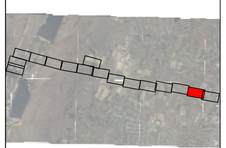

LEGEND:

- ALL CONSTRUCTION TRAFFIC
- TOWN LINE
- UI PROPERTY LINE
- PROPERTY LINE
- NATURAL DIVERSITY DATABASE (NDDB) AREA
- EXISTING ACCESS ROAD
- CONSTRUCTION AREA
- TEMPORARY ACCESS PATH
- WATERCOURSE
- LIMIT OF WETLANDS
- FEMA 50 YEAR
- WETLANDS/MARSH
- VERNAL POOL
- EXISTING STRUCTURE
- PROPOSED STRUCTURE

40' 20' 0 40' 80'

PRELIMINARY

NOT TO BE USED FOR CONSTRUCTION

BLACK & VEATCH
Building a world of difference®

DESIGNER KMS	DRAWN RMG
CHECKED –	DATE 08/04/2015
PROJECT # 178470	

NO	DATE	REVISION	DRN	DESN	CHKD	SUPR
A	08/04/2015	ISSUE FOR BID – PROJECT 178470	RMG	KMS	–	–

REFERENCE DRAWINGS:

DRAWING INDEX: 14206-XXXX

No	Date	Revision	By	Chkd.	Engr.	Supv.

The United Illuminating Company

Drawn	Date	Scale: 1"=40'
Chkd.	Design Engr.	Design Supv.

GLEN LAKE TO MIX AVENUE LINE 1610
MIX AVE CAP BANK & REACTOR UPGRADE
GENERAL ACCESS PLAN
GL25

CAD FILE NAME	SEQUENCE No.	DRAWING NUMBER
		14203-08XXO

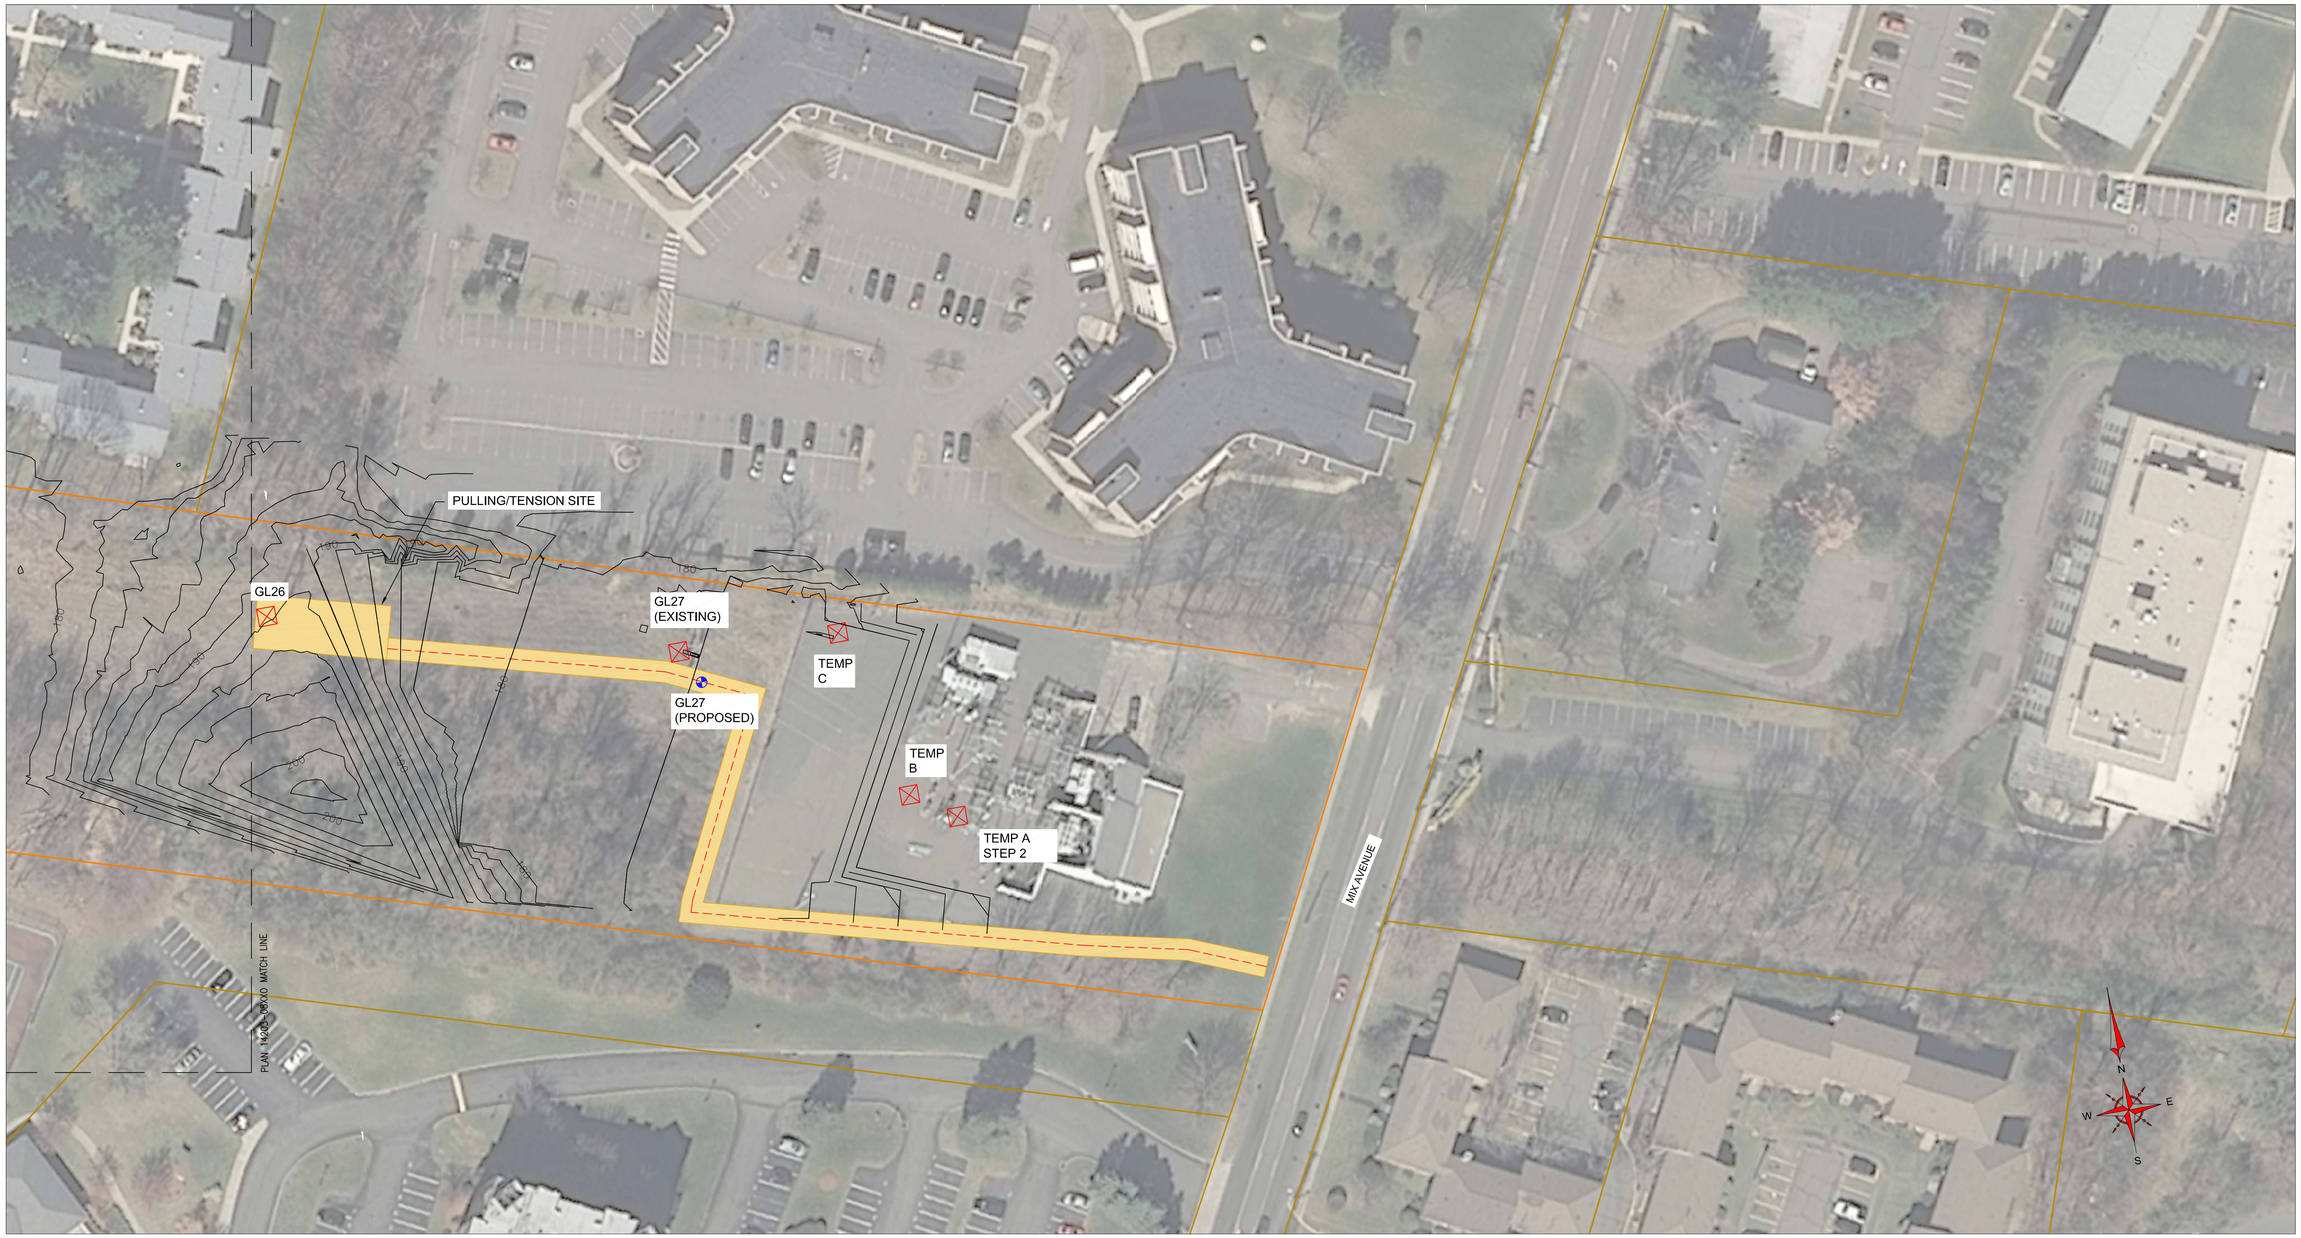

CONTEXT MAP

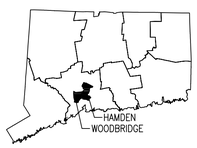

INDEX MAP

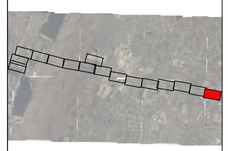

LEGEND:

- ALL CONSTRUCTION TRAFFIC
- TOWN LINE
- UI PROPERTY LINE
- PROPERTY LINE
- NATURAL DIVERSITY DATABASE (NDDB) AREA
- EXISTING ACCESS ROAD
- CONSTRUCTION AREA
- TEMPORARY ACCESS PATH
- WATERCOURSE
- LIMIT OF WETLANDS
- FEMA 50 YEAR
- WETLANDS/MARSH
- VERNAL POOL
- EXISTING STRUCTURE
- PROPOSED STRUCTURE

40' 20' 0 40' 80'

PRELIMINARY

NOT TO BE USED FOR CONSTRUCTION

BLACK & VEATCH
Building a world of difference®

DESIGNER KMS	DRAWN RMG
CHECKED –	DATE 08/04/2015
PROJECT # 178470	

NO	DATE	REVISION	DRN	DESN	CHKD	SUPR
A	08/04/2015	ISSUE FOR BID – PROJECT 178470	RMG	KMS	–	–

REFERENCE DRAWINGS:

DRAWING INDEX: 14206-XXXX

No	Date	Revision	By	Chkd.	Engr.	Supv.

The United Illuminating Company

Drawn ____ Date ____ Scale: 1"=40'
Chkd. ____ Design Engr. ____ Design Supv. ____

GLEN LAKE TO MIX AVENUE LINE 1610
MIX AVE CAP BANK & REACTOR UPGRADE
GENERAL ACCESS PLAN
GL26 TO MIX AVE

CAD FILE NAME	SEQUENCE No.	DRAWING NUMBER
		14203-08XXP

CONTEXT MAP

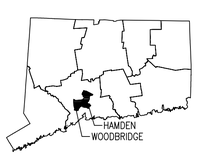

INDEX MAP

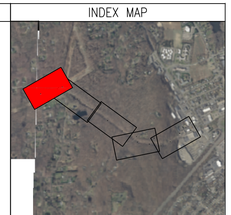

LEGEND:

- ALL CONSTRUCTION TRAFFIC
- TOWN LINE
- UI PROPERTY LINE
- PROPERTY LINE
- NATURAL DIVERSITY DATABASE (NDDB) AREA
- EXISTING ACCESS ROAD
- CONSTRUCTION AREA
- TEMPORARY ACCESS PATH
- WATERCOURSE
- LIMIT OF WETLANDS
- FEMA 50 YEAR
- WETLANDS/MARSH
- VERNAL POOL
- EXISTING STRUCTURE

40' 20' 0 40' 80'

PRELIMINARY

NOT TO BE USED FOR CONSTRUCTION

BLACK & VEATCH
Building a world of difference®

DESIGNER KMS	DRAWN RMG
CHECKED –	DATE 08/04/2015
PROJECT # 178470	

NO	DATE	REVISION	DRN	DESN	CHKD	SUPR
A	08/04/2015	ISSUE FOR BID – PROJECT 178470	RMG	KMS	–	–

REFERENCE DRAWINGS:

DRAWING INDEX: 14206-00XXB

No	Date	Revision	By	Chkd.	Engr.	Supv.

The United Illuminating Company

Drawn ____ Date ____ Scale: 1"=40'
Chkd. ____ Design Engr. ____ Design Supv. ____

PEASE RD TAP TO JUNE ST LINE 1610
MIX AVE CAP BANK & REACTOR UPGRADE
GENERAL ACCESS PLAN
ACCESS ROAD TO ST1

CAD FILE NAME	SEQUENCE No.	DRAWING NUMBER
		14206-08XXA

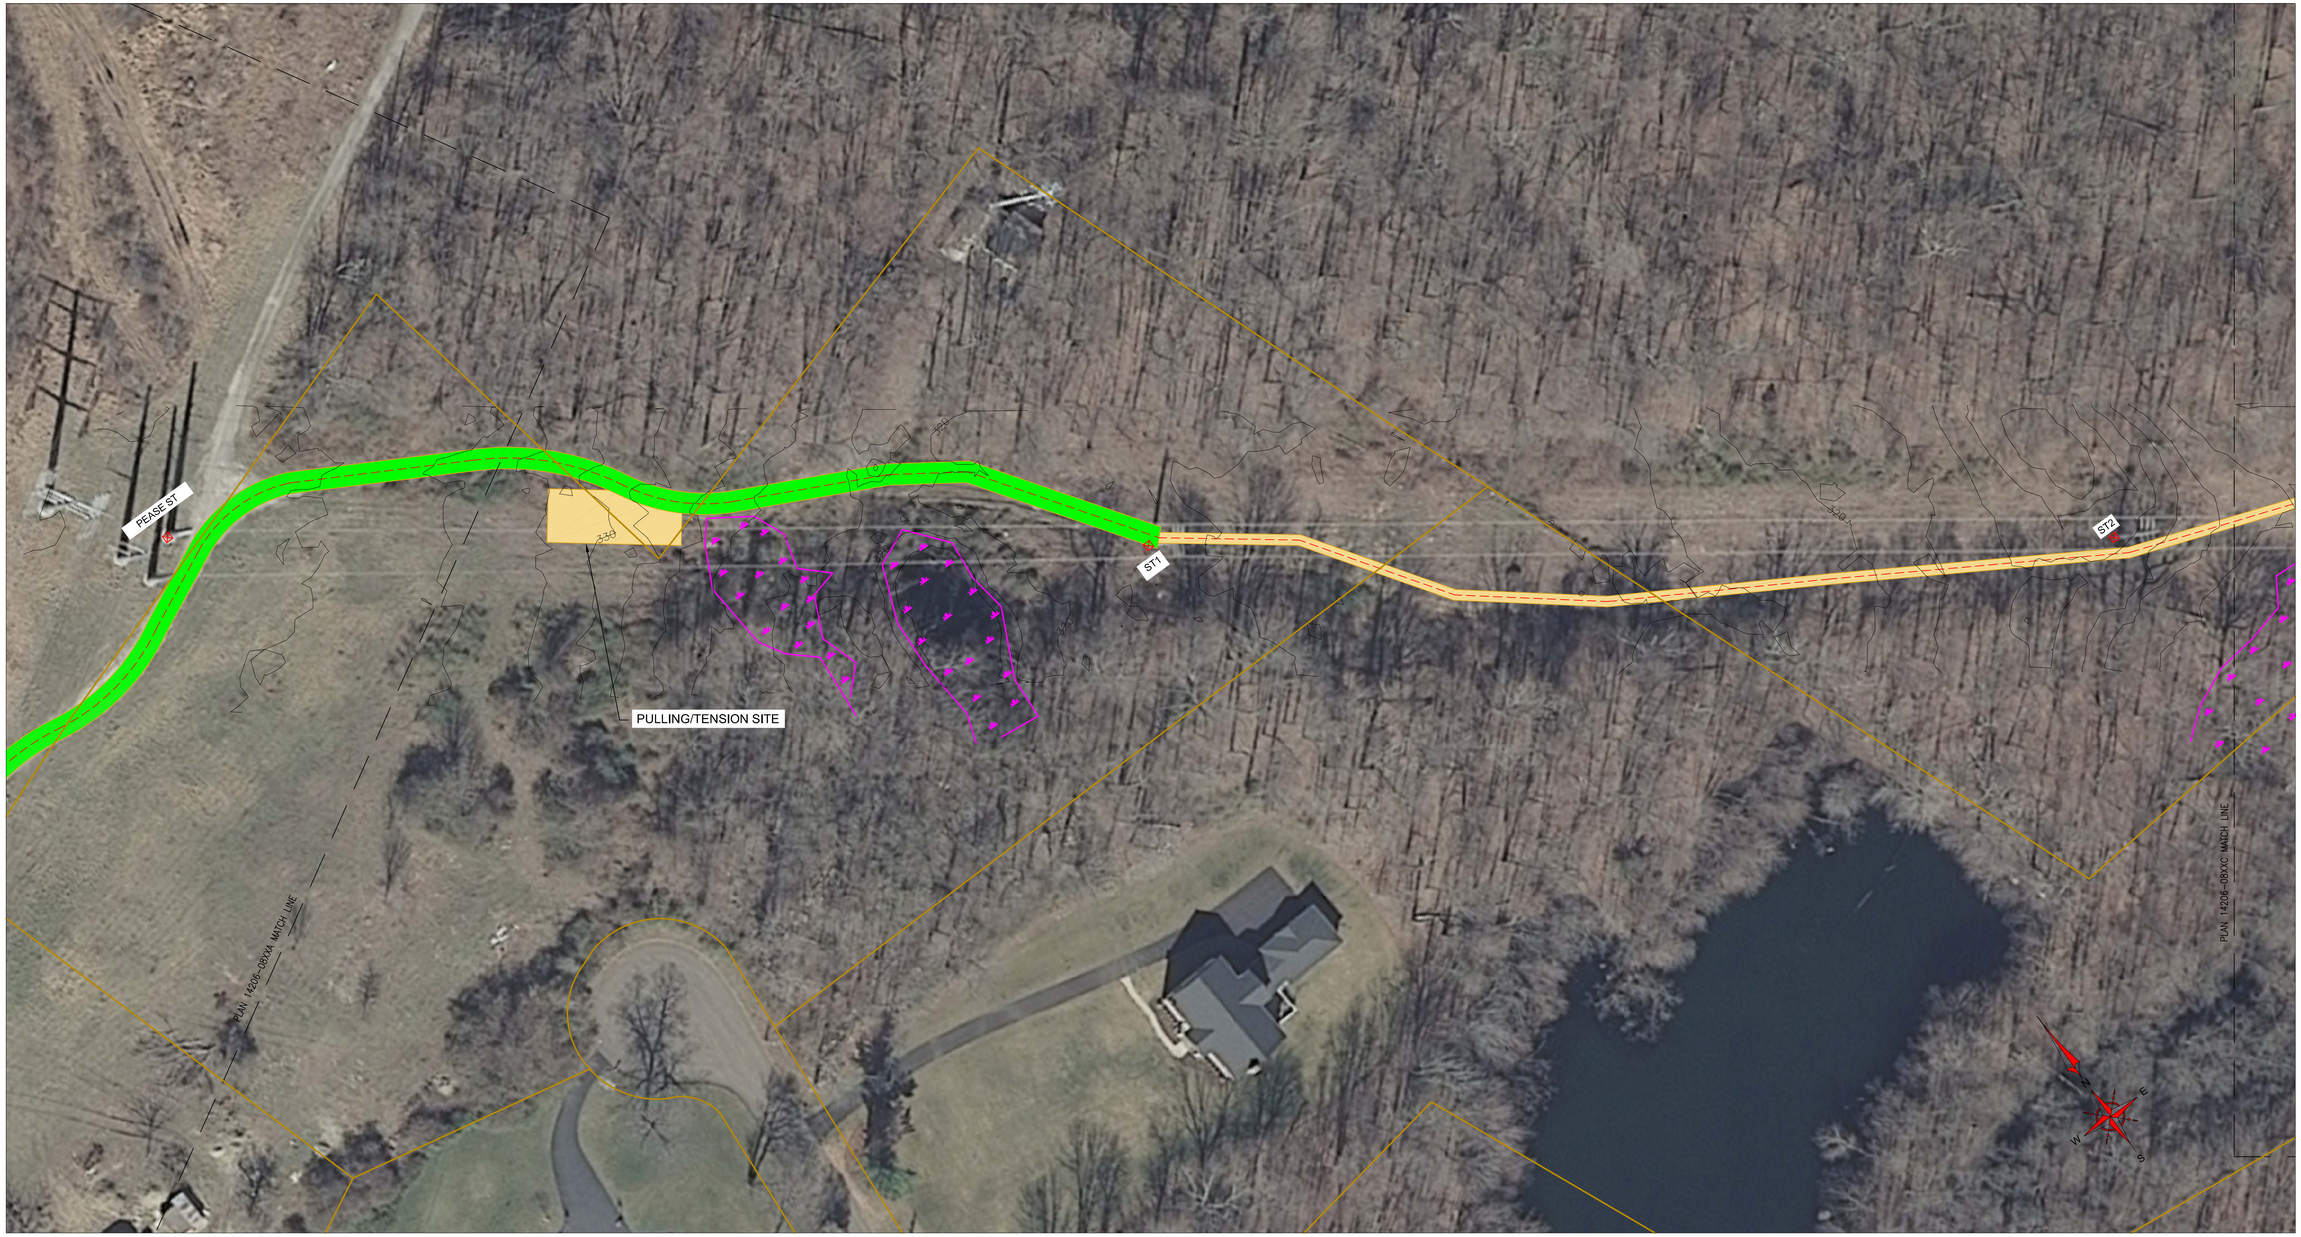

CONTEXT MAP

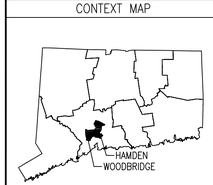

INDEX MAP

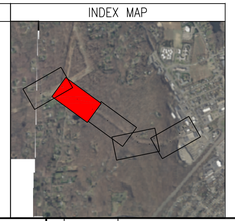

LEGEND:

- ALL CONSTRUCTION TRAFFIC
- TOWN LINE
- UI PROPERTY LINE
- PROPERTY LINE
- NATURAL DIVERSITY DATABASE (NDDB) AREA
- EXISTING ACCESS ROAD
- CONSTRUCTION AREA
- TEMPORARY ACCESS PATH
- WATERCOURSE
- LIMIT OF WETLANDS
- FEMA 50 YEAR
- WETLANDS/MARSH
- VERNAL POOL
- EXISTING STRUCTURE

40' 20' 0 40' 80'

PRELIMINARY

NOT TO BE USED FOR CONSTRUCTION

REFERENCE DRAWINGS:

DRAWING INDEX: 14206-00XXB

BLACK & VEATCH
Building a world of difference®

DESIGNER	KMS	DRAWN	RMG
CHECKED	–	DATE	08/04/2015

PROJECT # 178470

NO	DATE	REVISION	DRN	DESN	CHKD	SUPR
A	08/04/2015	ISSUE FOR BID – PROJECT 178470	RMG	KMS	–	–

No	Date	Revision	By	Chkd.	Engr.	Supv.

The United Illuminating Company

Drawn	Date	Scale: 1"=40'
Chkd.	Design Engr.	Design Supv.

PEASE RD TAP TO JUNE ST LINE 1610
MIX AVE CAP BANK & REACTOR UPGRADE
GENERAL ACCESS PLAN
PEASE ST TO ST2

CAD FILE NAME	SEQUENCE No.	DRAWING NUMBER
		14206-08XXB

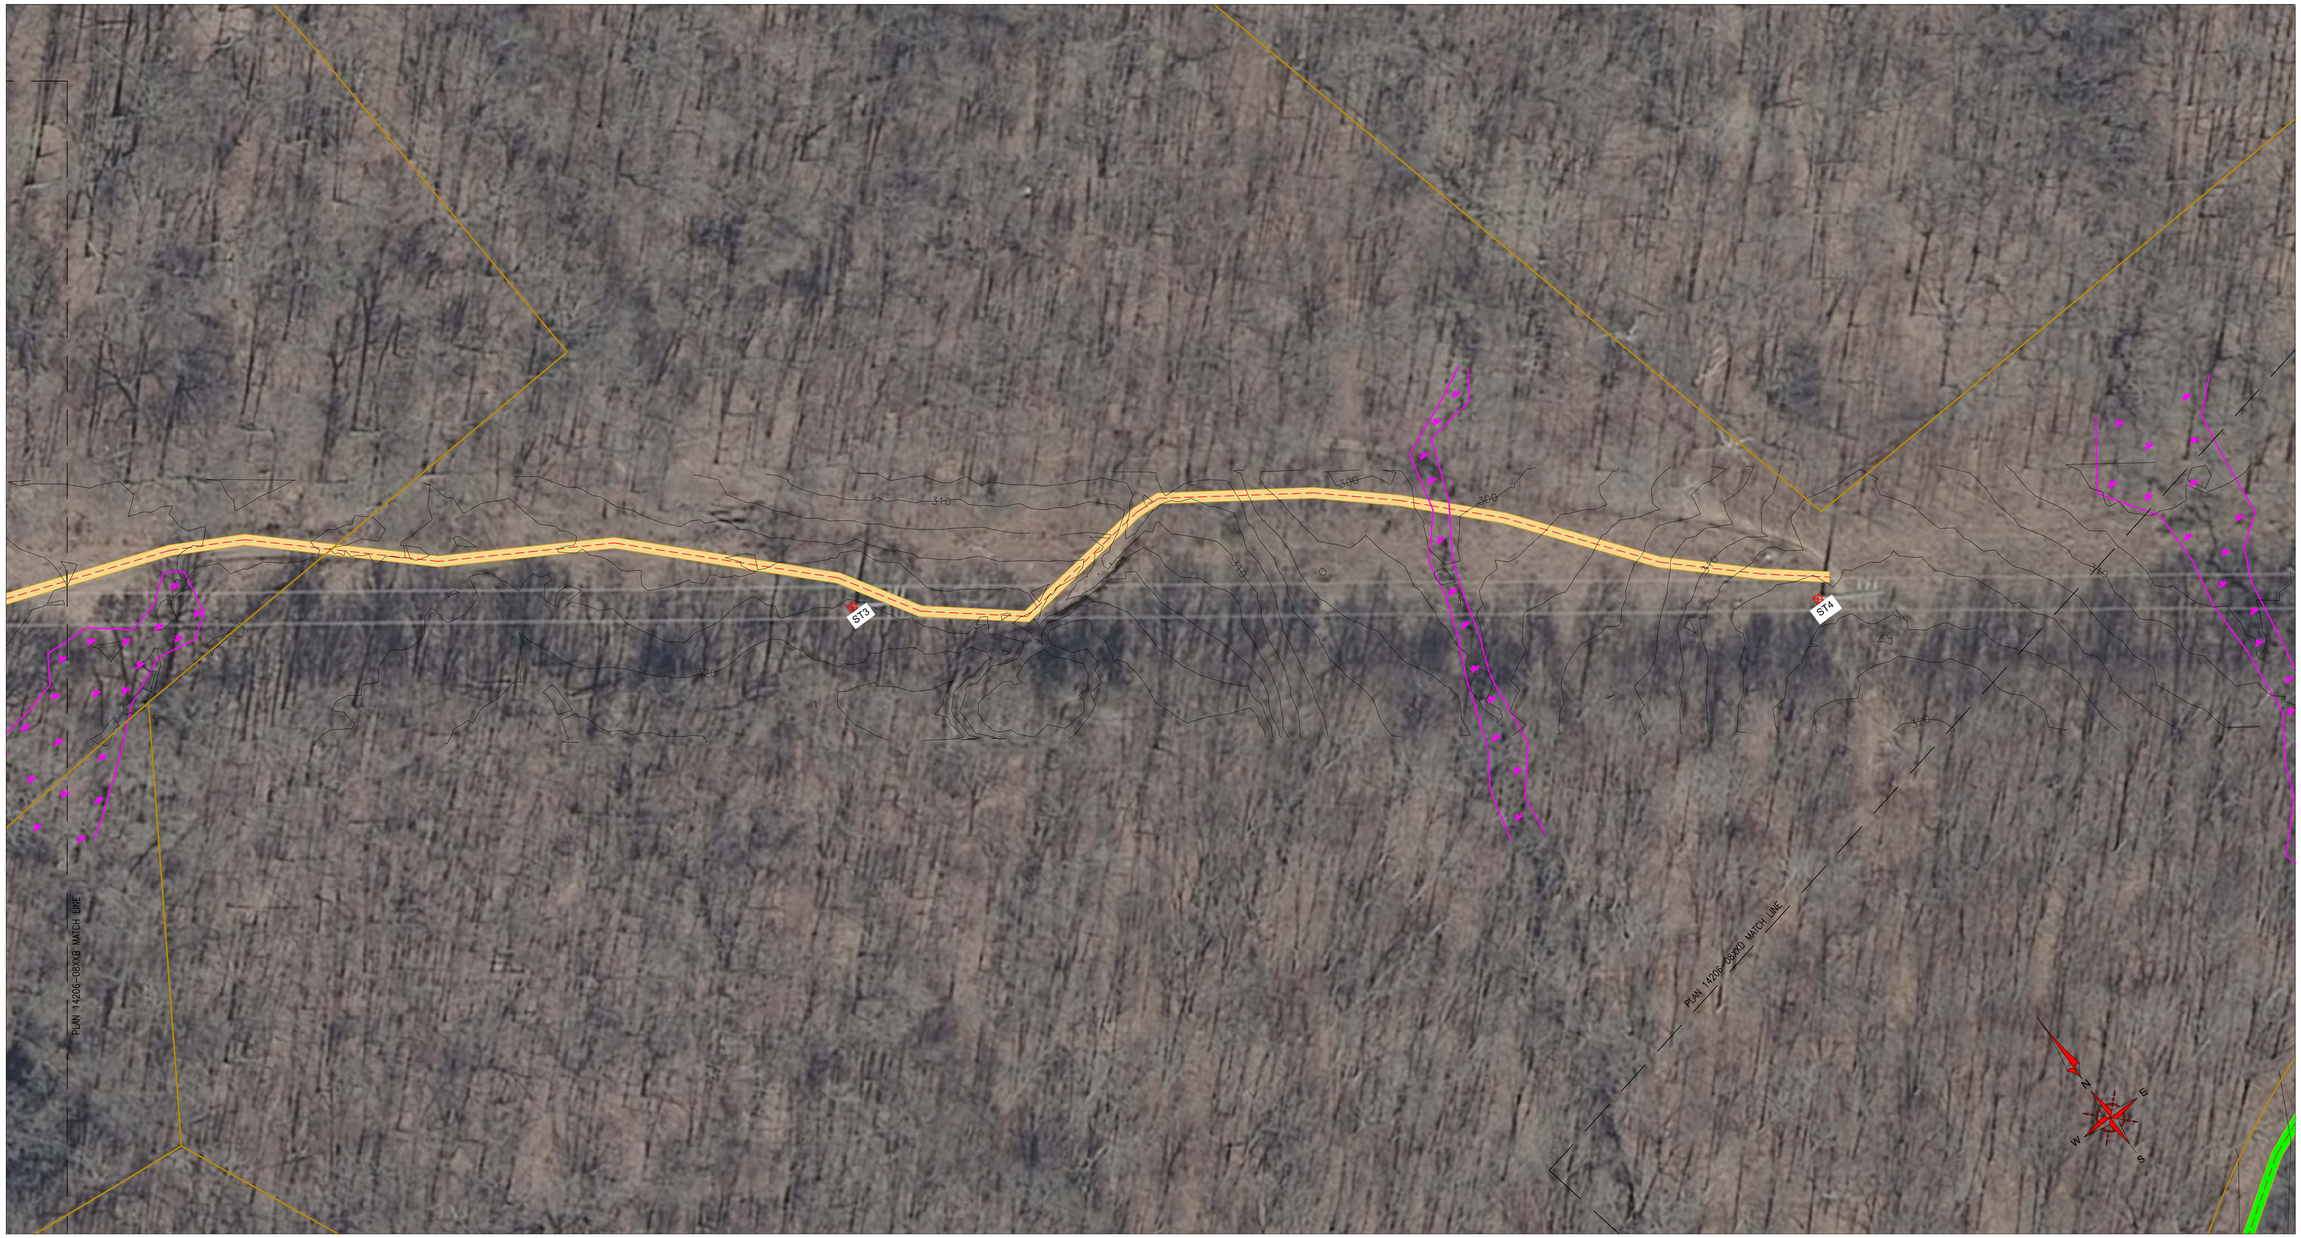

CONTEXT MAP

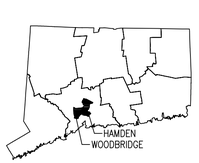

INDEX MAP

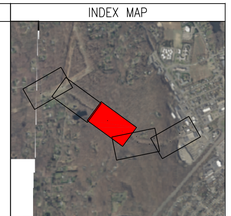

LEGEND:

- ALL CONSTRUCTION TRAFFIC
- TOWN LINE
- UI PROPERTY LINE
- PROPERTY LINE
- NATURAL DIVERSITY DATABASE (NDDB) AREA
- EXISTING ACCESS ROAD
- CONSTRUCTION AREA
- TEMPORARY ACCESS PATH
- WATERCOURSE
- LIMIT OF WETLANDS
- FEMA 50 YEAR
- WETLANDS/MARSH
- VERNAL POOL
- EXISTING STRUCTURE

40' 20' 0 40' 80'

PRELIMINARY

NOT TO BE USED FOR CONSTRUCTION

BLACK & VEATCH
Building a world of difference®

DESIGNER KMS	DRAWN RMG
CHECKED –	DATE 08/04/2015
PROJECT # 178470	

NO	DATE	REVISION	DRN	DESN	CHKD	SUPR
A	08/04/2015	ISSUE FOR BID – PROJECT 178470	RMG	KMS	–	–

REFERENCE DRAWINGS:

DRAWING INDEX: 14206-00XXB

No	Date	Revision	By	Chkd.	Engr.	Supv.

The United Illuminating Company

Drawn	Date	Scale: 1"=40'
Chkd.	Design Engr.	Design Supv.

PEASE RD TAP TO JUNE ST LINE 1610
MIX AVE CAP BANK & REACTOR UPGRADE
GENERAL ACCESS PLAN
ST3 TO ST4

CAD FILE NAME	SEQUENCE No.	DRAWING NUMBER
		14206-08XXC

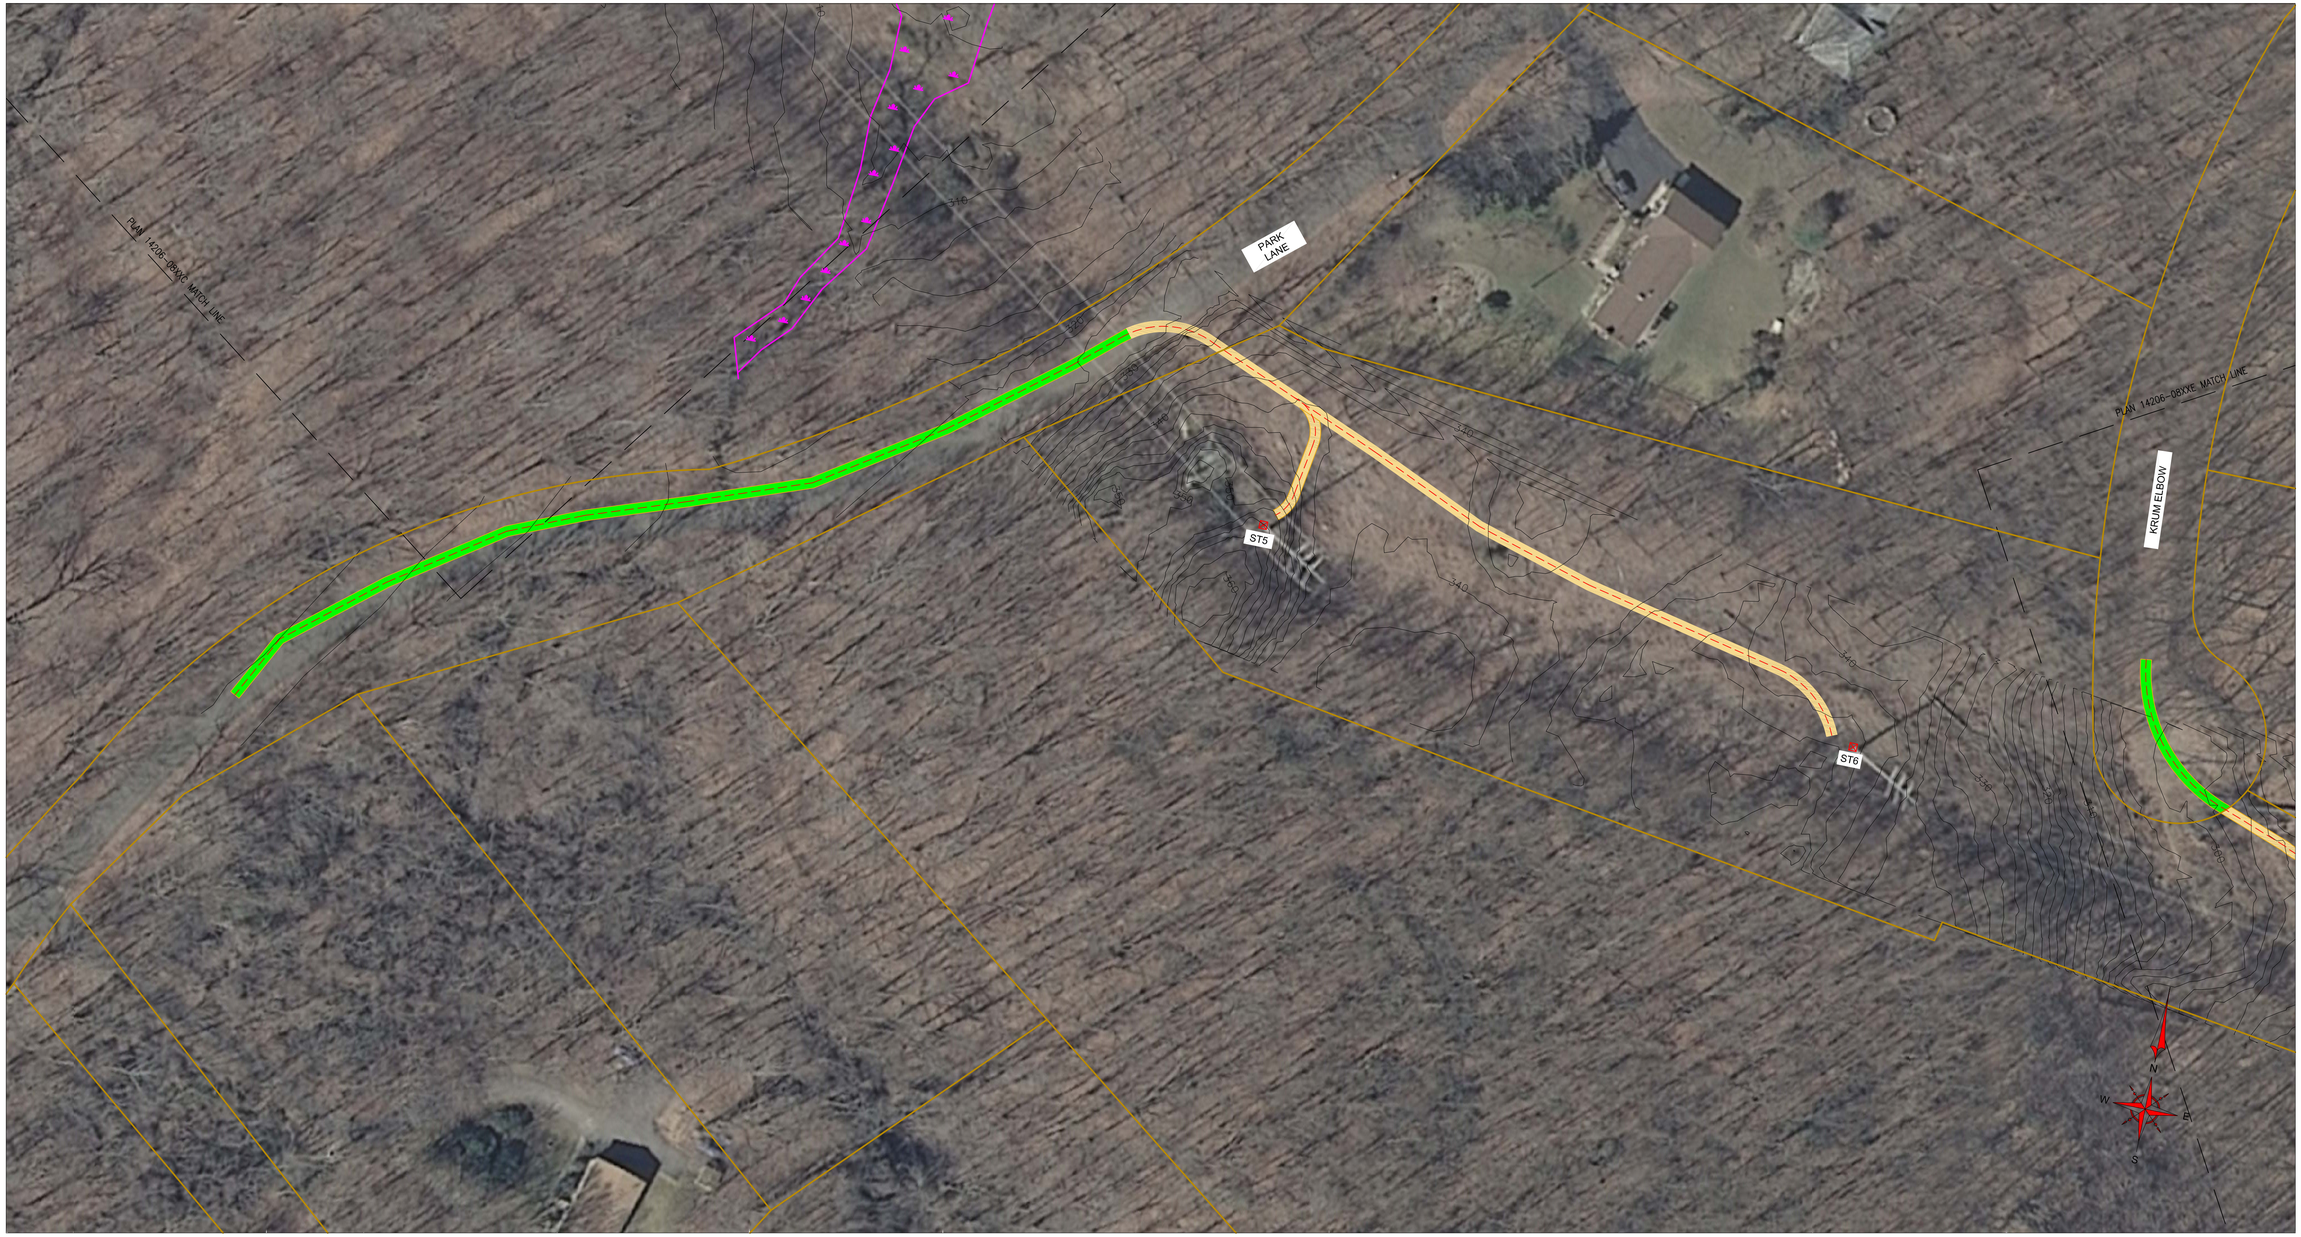

CONTEXT MAP

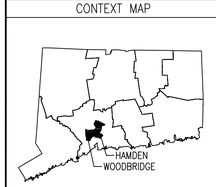

INDEX MAP

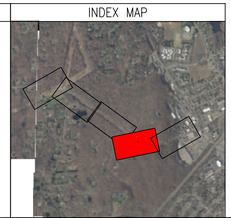

LEGEND:

- ALL CONSTRUCTION TRAFFIC
- TOWN LINE
- UI PROPERTY LINE
- PROPERTY LINE
- NATURAL DIVERSITY DATABASE (NDDB) AREA
- EXISTING ACCESS ROAD
- CONSTRUCTION AREA
- TEMPORARY ACCESS PATH
- WATERCOURSE
- LIMIT OF WETLANDS
- FEMA 50 YEAR
- WETLANDS/MARSH
- VERNAL POOL
- EXISTING STRUCTURE

40' 20' 0 40' 80'

PRELIMINARY

NOT TO BE USED FOR CONSTRUCTION

BLACK & VEATCH
Building a world of difference®

DESIGNER KMS	DRAWN RMG
CHECKED –	DATE 08/04/2015
PROJECT # 178470	

NO	DATE	REVISION	DRN	DESN	CHKD	SUPR
A	08/04/2015	ISSUE FOR BID – PROJECT 178470	RMG	KMS	–	–

REFERENCE DRAWINGS:

DRAWING INDEX: 14206-00XXB

No	Date	Revision	By	Chkd.	Engr.	Supv.

The United Illuminating Company

Drawn ____ Date ____ Scale: 1"=40'
Chkd. ____ Design Engr. ____ Design Supv. ____

PEASE RD TAP TO JUNE ST LINE 1610
MIX AVE CAP BANK & REACTOR UPGRADE
GENERAL ACCESS PLAN
ST5 TO ST6

CAD FILE NAME	SEQUENCE No.	DRAWING NUMBER
		14206-08XXD

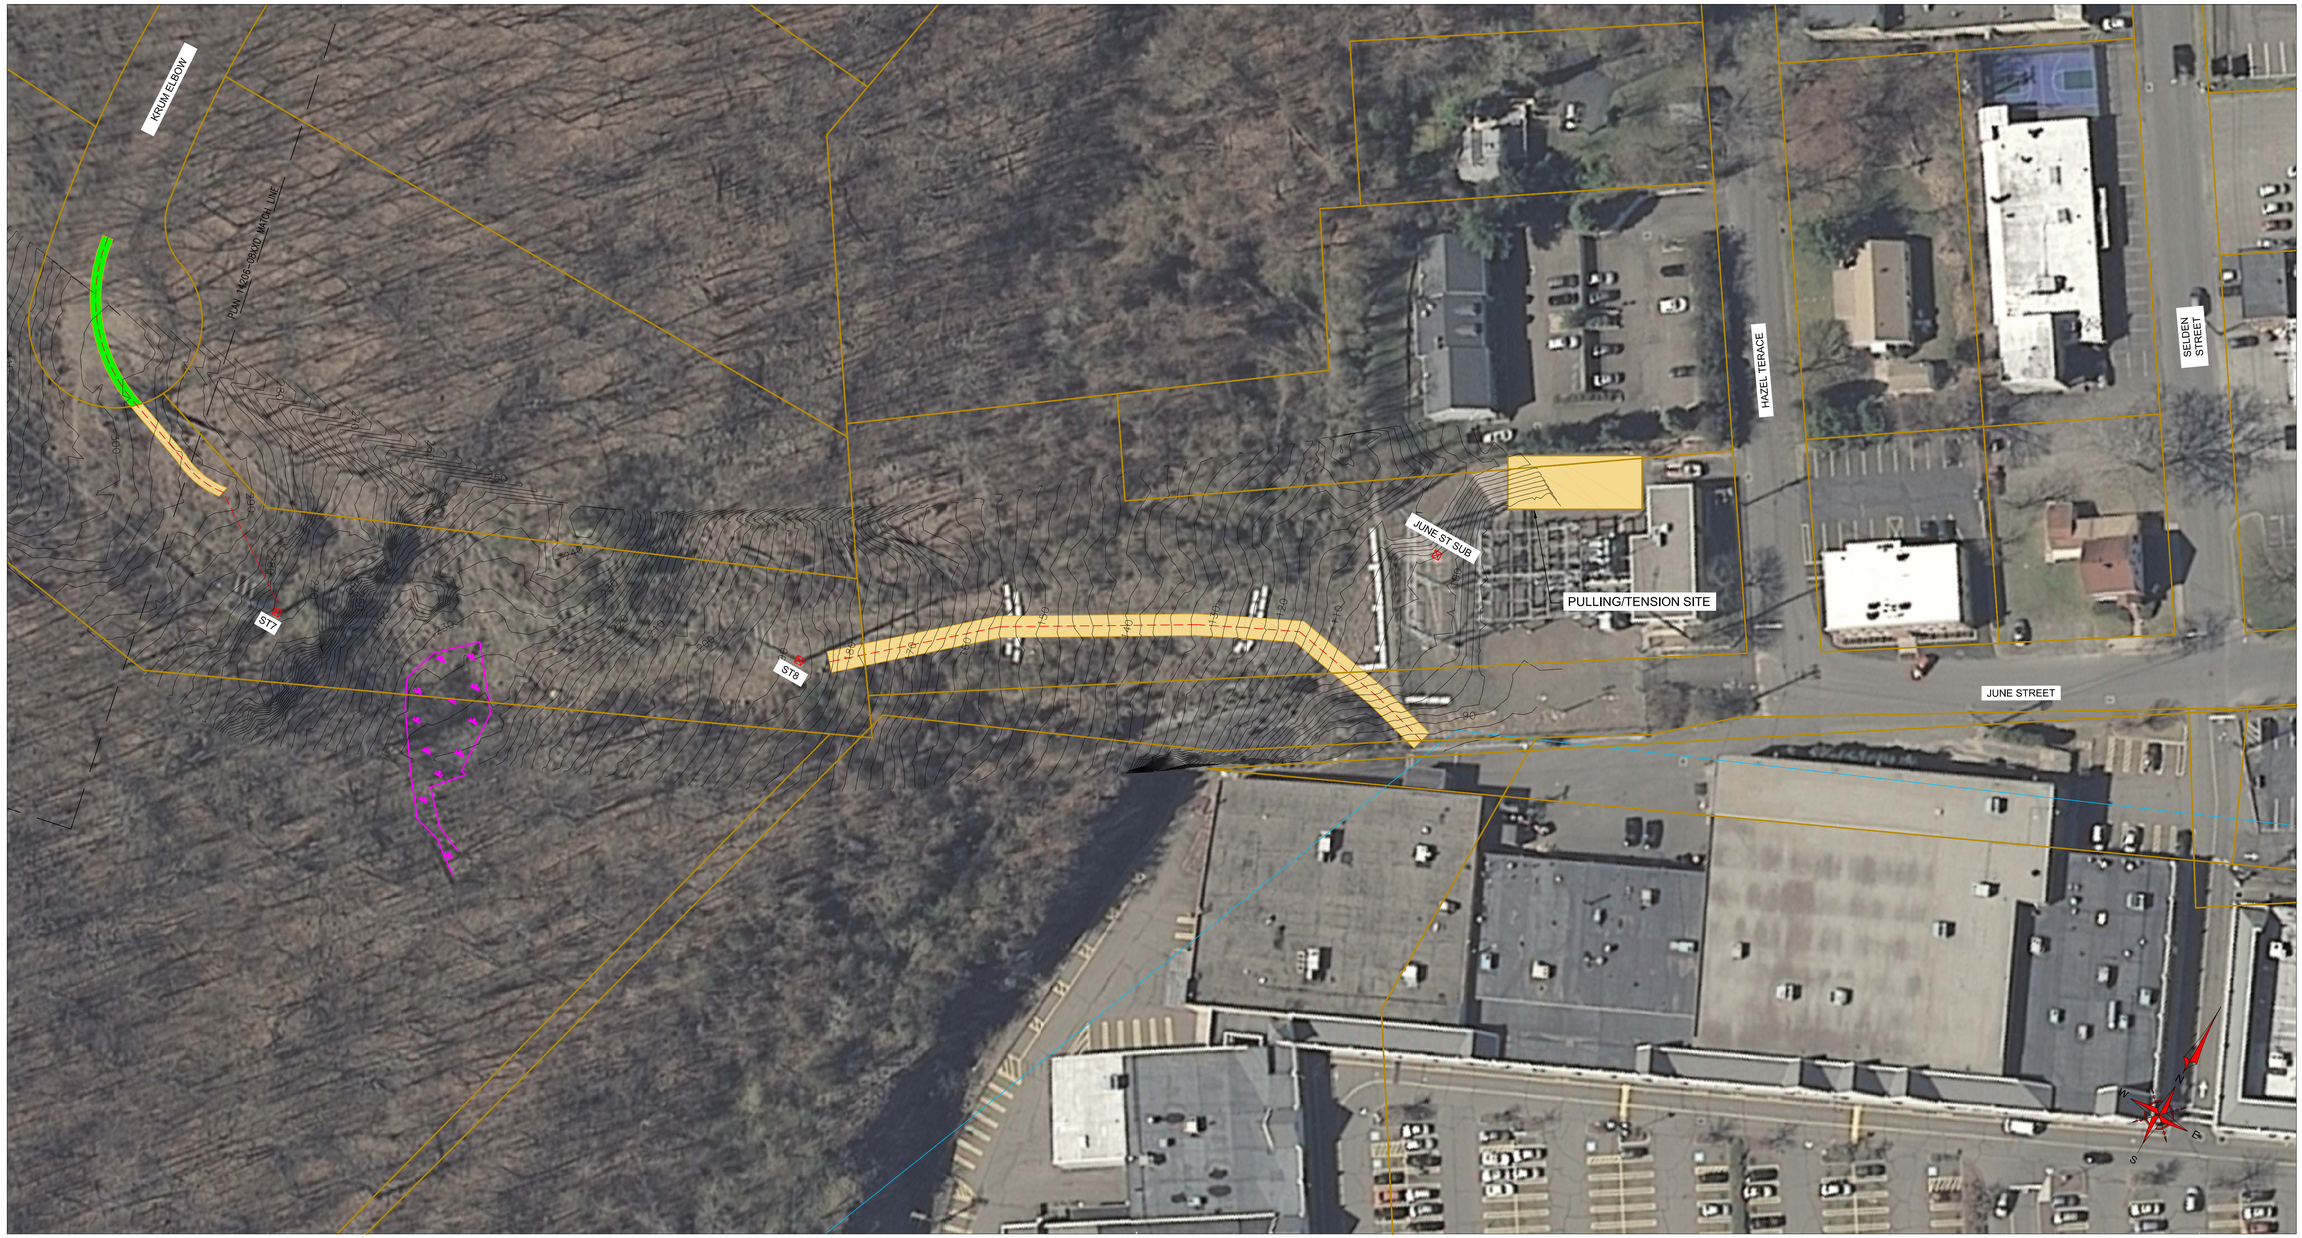

CONTEXT MAP

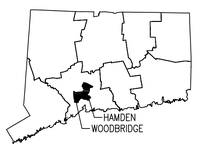

INDEX MAP

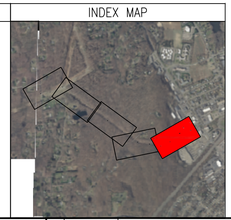

LEGEND:

- ALL CONSTRUCTION TRAFFIC
- TOWN LINE
- UI PROPERTY LINE
- PROPERTY LINE
- NATURAL DIVERSITY DATABASE (NDDB) AREA
- EXISTING ACCESS ROAD
- CONSTRUCTION AREA
- TEMPORARY ACCESS PATH
- WATERCOURSE
- LIMIT OF WETLANDS
- FEMA 50 YEAR
- WETLANDS/MARSH
- VERNAL POOL
- EXISTING STRUCTURE

40' 20' 0 40' 80'

PRELIMINARY

NOT TO BE USED FOR CONSTRUCTION

BLACK & VEATCH
Building a world of difference®

DESIGNER	KMS	DRAWN	RMG
CHECKED	–	DATE	08/04/2015

PROJECT # 178470

NO	DATE	REVISION	DRN	DESN	CHKD	SUPR
A	08/04/2015	ISSUE FOR BID – PROJECT 178470	RMG	KMS	–	–

REFERENCE DRAWINGS:

DRAWING INDEX: 14206-00XXB

No	Date	Revision	By	Chkd.	Engr.	Supv.

The United Illuminating Company

Drawn	Date	Scale: 1"=40'
Chkd.	Design Engr.	Design Supv.

PEASE RD TAP TO JUNE ST LINE 1610
MIX AVE CAP BANK & REACTOR UPGRADE
GENERAL ACCESS PLAN
ST7 TO JUNE ST SUB

CAD FILE NAME	SEQUENCE No.	DRAWING NUMBER
		14206-08XXE