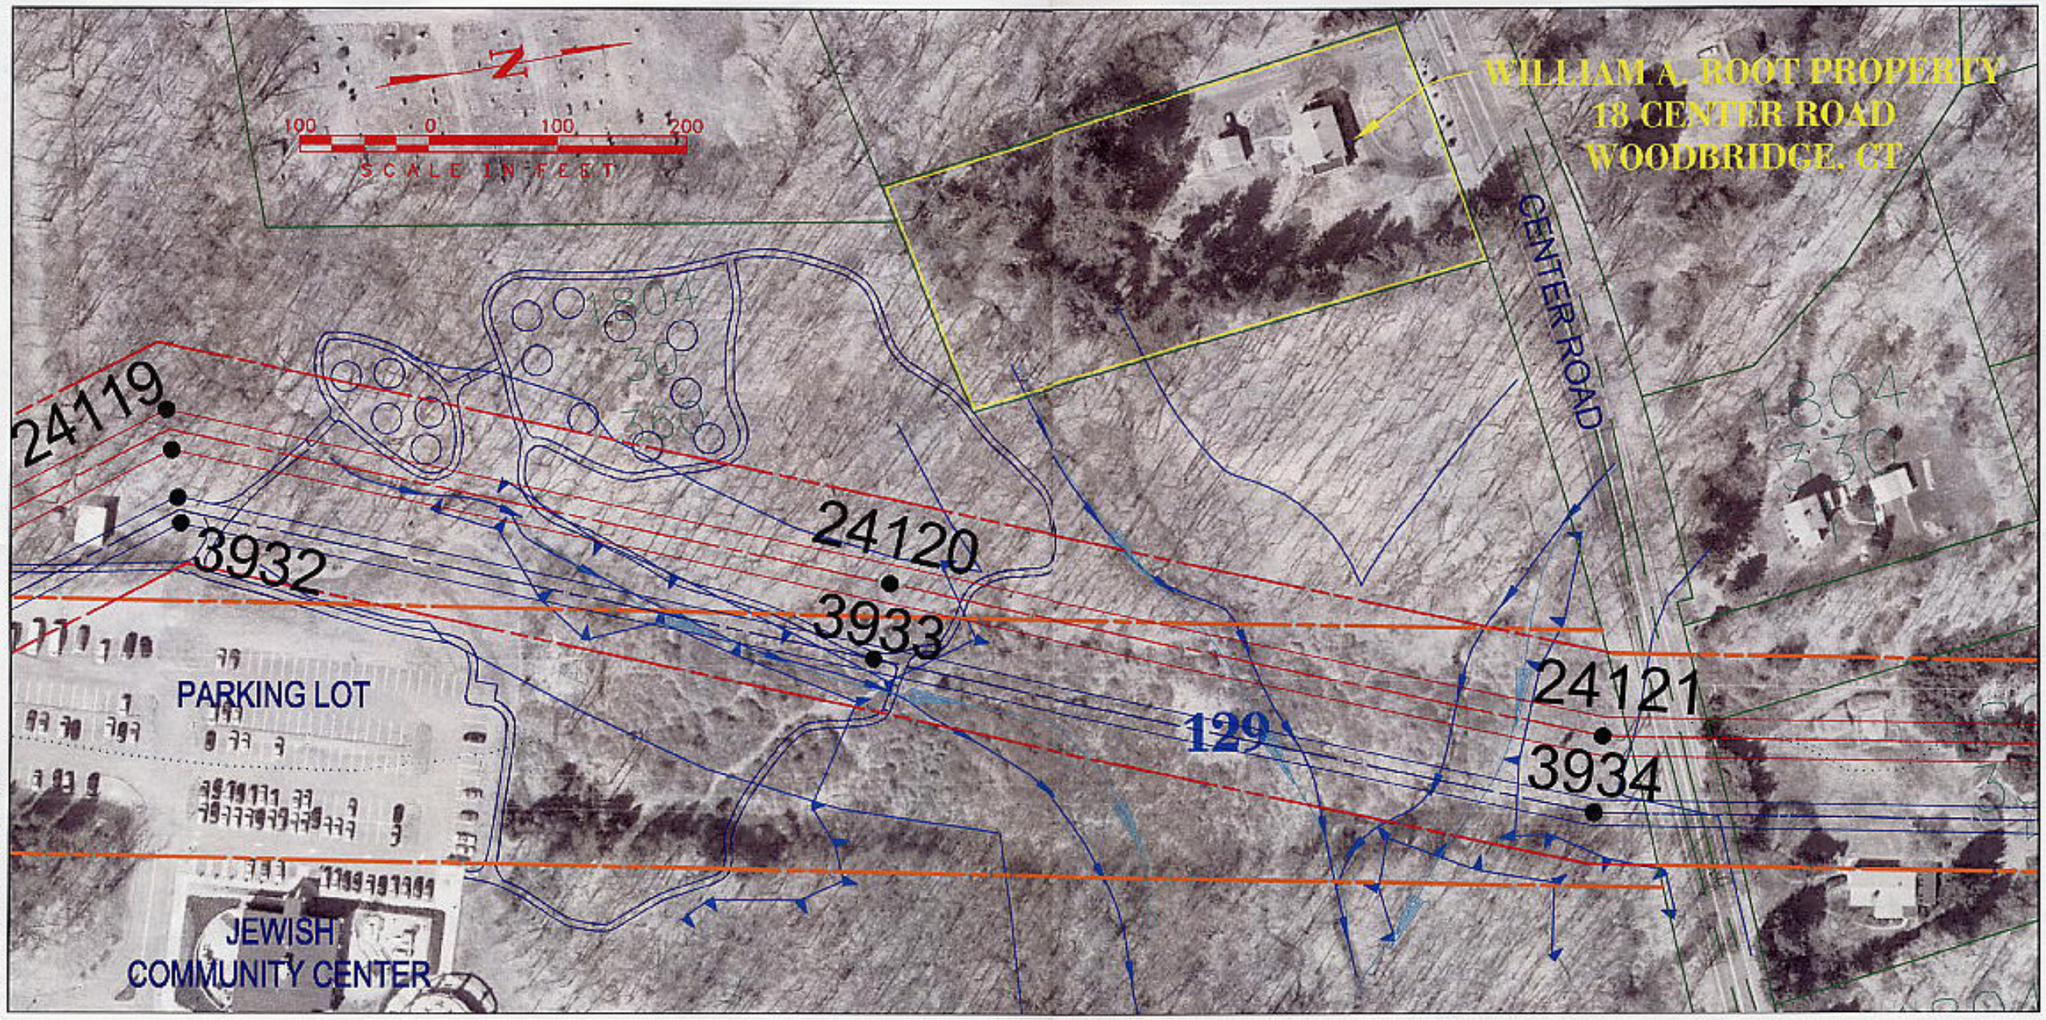

DATE OF AERIAL PHOTOGRAPHY:
SPRING 2002

Connecticut Light & Power
The Northeast Utilities System

LEGEND

- WETLAND FLAGS (FIELD SURVEY, 2003)
- WATERCOURSE (FIELD INVENTORY, 2002)
- ORIGINAL ROW
- SETTLEMENT ROW
- ACCESS ROAD (FIELD INVENTORY, 2002)
- 345kV CENTERLINE W/15' CONDUCTOR OFFSET
- 115kV CENTERLINE W/10' CONDUCTOR OFFSET

WILLIAM A. ROOT PROPERTY
MIDDLETOWN - NORWALK
345-kV TRANSMISSION LINE
TOWN OF WOODBRIDGE
(JULY 19, 2006)

Sheet 1 of 1